A PORTION OF THE SE QUARTER OF SECTION 36, TOWNSHIP 34 NORTH, RANGE 2 EAST, W.M.

SNAPDRAGON HILL
SNAPDRAGON HILL, LLC
LA CONNER, WASHINGTON

N

SCALE
30 0 15 30 60
(FEET)
1 INCH = 30 FT.

CONSTRUCTION INFORMATION

1. AN APPROVED COPY OF CONSTRUCTION PLANS MUST BE ON SITE WHENEVER CONSTRUCTION IS IN PROGRESS.
2. IT SHALL BE THE SOLE RESPONSIBILITY OF THE CONTRACTOR TO OBTAIN STREET USE AND ANY OTHER RELATED PERMITS PRIOR TO ANY CONSTRUCTION ACTIVITY IN THE TOWN RIGHT-OF-WAY.
3. PRIOR TO ANY CONSTRUCTION ACTIVITY, THE TOWN MUST BE CONTACTED FOR A PRECONSTRUCTION MEETING.
4. ALL LOCATIONS OF EXISTING UTILITIES SUPPLIED BY THE TOWN HAVE BEEN OBTAINED FROM AVAILABLE RECORDS AND SHOULD THEREFORE BE CONSIDERED APPROXIMATE ONLY AND NOT NECESSARILY COMPLETE. IT IS THE SOLE RESPONSIBILITY OF THE CONTRACTOR TO INDEPENDENTLY VERIFY THE ACCURACY OF ALL UTILITY LOCATIONS, AND TO FURTHER DISCOVER AND AVOID ANY OTHER UTILITIES THAT MAY BE AFFECTED BY HIS WORK BY CALLING THE UTILITIES UNDERGROUND LOCATION SERVICE AT 1-800-424-5555 PRIOR TO CONSTRUCTION. THE CONTRACTOR SHALL IMMEDIATELY CONTACT THE OWNER IF A CONFLICT EXISTS.
5. ALL MATERIAL SHALL BE NEW AND UNDAMAGED, OF AN APPROVED BRAND, AND WITH REPLACEMENT AND REPAIR PARTS, IF APPLICABLE, READILY AVAILABLE IN THE GENERAL BELLINGHAM/EVERETT/SEATTLE AREA.
6. ALL MATERIALS SHALL BE APPROVED BY THE TOWN PRIOR TO INSTALLATION.
7. THE INSPECTOR SHALL BE NOTIFIED 2 WORKING DAYS IN ADVANCE OF CONSTRUCTION. WHERE WORK IS TO BE DONE ON THE WEEKEND, THE INSPECTOR SHALL BE NOTIFIED ONE WEEK IN ADVANCE OF SUCH WORK.
8. FOR SEWER AND STORM DRAINS, IF APPLICABLE, CUT SHEETS SHALL BE GIVEN TO THE INSPECTOR TWO WORKING DAYS IN ADVANCE OF CONSTRUCTION FOR THE PURPOSE OF CHECKING. ALL CUT SHEETS USED ON THE JOB SITE SHALL BE ISSUED THROUGH THE TOWN'S INSPECTOR. LINE AND GRADE SHALL BE CHECKED AT EACH HUB. CUT SHEETS SHALL SHOW CUTS AT THE FIRST 25- AND 50-FOOT STATIONS OUT OF EACH DOWNSTREAM MANHOLE, THEN EVERY 50 FEET THEREAFTER AND AT ALL MANHOLES.
9. AT THE PUBLIC WORKS DIRECTOR'S DISCRETION, PRIOR TO COMMENCING ANY CONSTRUCTION, THE DEVELOPER SHALL PROVIDE PHOTOGRAPHS DEPICTING PRE-EXISTING ROADWAY CONDITIONS. PHOTOGRAPHS, WHEN REQUIRED, SHALL BE TAKEN EVERY 50 FEET IN PAVED AREAS OR AT ANY OTHER LOCATION AS SPECIFIED BY THE PUBLIC WORKS DIRECTOR. THE PHOTOS SHALL BE PROVIDED ELECTRONICALLY ON A CD WITH AN ACCOMPANYING ELECTRONIC DOCUMENT DESCRIBING EACH PHOTO.
10. SIGNING, FLAGGING, AND TRAFFIC CONTROL SHALL BE IN ACCORDANCE WITH THIS MANUAL AND THE MOST RECENT EDITIONS OF THE WSDOT TRAFFIC MANUAL AND THE MANUAL OF UNIFORM TRAFFIC CONTROL DEVICES.
11. EXISTING DRAINAGE DITCHES, CULVERTS, ETC., SHALL BE KEPT CLEAN AT ALL TIMES. TEMPORARY DIVERSION OF ANY DRAINAGE SYSTEM WILL NOT BE PERMITTED WITHOUT THE CONSENT OF THE PUBLIC WORKS DIRECTOR. ANY DRAINAGE CULVERT, CATCH BASIN, MANHOLE, OR OTHER DRAINAGE STRUCTURE DISTURBED BY EXCAVATION SHALL BE REPLACED WITH NEW MATERIAL OR REPAIRED TO THE SATISFACTION OF THE PUBLIC WORKS DIRECTOR. TEMPORARY EROSION/SEDIMENT CONTROL MEASURES SHALL BE EMPLOYED TO PROTECT ADJACENT PROPERTY AND STORM DRAIN FACILITIES.
12. GRAVEL SHOULDERS DISTURBED BY EXCAVATION SHALL BE SHAPED TO TOWN STANDARDS AND PROVIDED WITH A MINIMUM OF 2 INCHES COMPACTED CRUSHED SURFACING TOP COURSE GRAVEL.
13. IF, IN THE OPINION OF THE PUBLIC WORKS DIRECTOR, WEATHER CONDITIONS DETERIORATE TO THE POINT WHERE THE TRAVELED ROADWAYS ARE UNSAFE FOR THE PUBLIC OR DETRIMENTAL TO THE RESTORATION OF THE ROADWAY, EXCAVATION SHALL CEASE IMMEDIATELY AND CLEANUP SHALL BE PROMPTLY ACCOMPLISHED.
14. ALL PIPE OR OTHER MATERIAL STORED ALONG TOWN RIGHT-OF-WAY MUST BE PLACED AT A SAFE DISTANCE FROM THE TRAVELED ROADWAY IN SUCH A MANNER AS TO AVOID FALLING ONTO THE ROADWAY.
15. NO EXCESS OR UNSUITABLE MATERIAL SHALL BE WASTED ON TOWN RIGHT-OF-WAY. ANY SUCH MATERIAL DUMPED ON PRIVATE PROPERTY MAY REQUIRE A GRADING PERMIT. VERIFY WITH THE TOWN'S PLANNING DEPARTMENT.
16. STREET SURFACES SHALL BE CLEANED AT THE END OF EACH DAY'S OPERATION WITH A POWER BROOM OR OTHER APPROVED MEANS.
17. NO OPEN CUT CROSSING OF TOWN ROADS OR STREETS SHALL BE MADE WITHOUT THE PRIOR APPROVAL OF THE PUBLIC WORKS DIRECTOR.
18. THE MAXIMUM AMOUNT OF OPEN TRENCH ON STREETS SHALL BE 500 FEET. AT THE END OF EACH DAY, ALL DITCHES MUST BE BACKFILLED OR COVERED WITH STEEL PLATES.
19. FINAL CLEANUP--INCLUDING COMPLETE RESTORATION OF SHOULDERS; CLEANING OF DITCHES, CULVERTS, AND CATCH BASINS; AND REMOVAL OF LOOSE MATERIAL FROM BACK SLOPES OF DITCHES--SHALL NOT BE MORE THAN 1,500 LINEAL FEET BEHIND EXCAVATION OPERATIONS OR AS REQUIRED BY THE PUBLIC WORKS DIRECTOR.
20. THE PERMITTEE WILL BE RESPONSIBLE TO COORDINATE WITH WASHINGTON STATE DEPARTMENT OF NATURAL RESOURCES FOR ANY CONFLICT BETWEEN PERMIT WORK AND EXISTING MONUMENTATION.
21. TO REMOVE EXISTING ASBESTOS CEMENT PIPE FROM TRENCHES, A FEE AND PERMIT IS REQUIRED FROM THE NORTHWEST CLEAN AIR AGENCY (WWW.NWCLEANAIR.ORG). IN ADDITION, WASHINGTON STATE DEPARTMENT OF LABOR AND INDUSTRIES REQUIRES THAT OPERATORS REMOVING ASBESTOS CEMENT PIPE BE CERTIFIED.
22. THE CONTRACTOR'S CERTIFICATE OF INSURANCE AND PERFORMANCE BOND SHALL BE PROVIDED TO THE TOWN PRIOR TO THE START OF CONSTRUCTION.
23. CONSTRUCTION CERTIFICATION AND FOLLOW-UP PROCEDURES:
    - b. ALL INFRASTRUCTURE SYSTEM CONSTRUCTION ACTIVITY MUST BE COORDINATED THROUGH THE TOWN.
    - c. THE TOWN WILL INSPECT THE CONSTRUCTION AND WILL OBSERVE TESTING PRIOR TO AUTHORIZING CONNECTION TO AN EXISTING SYSTEM. ALL INSPECTION AND TESTING COSTS ARE TO BE PAID BY THE DEVELOPER.
    - d. TESTING MAY INCLUDE SOILS PAVING COMPACTION, PRESSURE, AND PURITY, AS APPLICABLE.
    - e. BACKFLOW PREVENTION DEVICES MUST BE INITIALLY TESTED AND CERTIFIED PRIOR TO BEING PLACED INTO SERVICE.

NOTES

1. A JOINT MAINTENANCE AGREEMENT FOR SEWER, STORM DRAINAGE AND DRIVEWAYS SERVICE LOTS 4,5,6 AND 8 IS REQUIRED BEFORE PROJECT ACCEPTANCE. SKAGIT COUNTY AUDITORS FILE NUMBER:_____.

   AN EASEMENT TO THE TOWN OF LA CONNER FOR WATER SERVICE TO LOTS 4,5,6 AND 8 IS REQUIRED BEFORE PROJECT ACCEPTANCE. SKAGIT COUNTY AUDITORS FILE NUMBER:_____.

GENERAL NOTES

1. ALL CONSTRUCTION SHALL CONFORM TO THE REQUIREMENTS OF THE TOWN OF LA CONNER THAT ARE CONTAINED IN A BOUND VOLUME ENTITLED "INFRASTRUCTURE IMPROVEMENTS PROJECT MANUAL."
2. THE LOCATION OF THE EXISTING UTILITIES SHOWN ON THE DRAWING IS APPROXIMATE. LOCATION AND PROTECTION OF UNDERGROUND UTILITIES SHALL BE IN ACCORDANCE WITH CHAPTER 19.122 RCW. CALL 800-424-5555 AT LEAST TWO BUSINESS DAYS BEFORE ANY EXCAVATION.
3. REPLACE ANY DAMAGED OR DESTROYED MONUMENTS.
4. THIS PLAN AND PROFILE INFORMATION HAS BEEN FURNISHED BY THE DEVELOPER OR HIS ENGINEER.
5. MINIMUM SEPARATION BETWEEN SANITARY SEWERS AND POTABLE WATER LINES SHALL BE 10 FEET HORIZONTALLY (MEASURED SIDE TO SIDE) AND 18 INCHES VERTICALLY FROM BOTTOM OF WATER LINE TO CROWN OF SEWER. MINIMUM VERTICAL SEPARATION FOR PERPENDICULAR OR OBLIQUE CROSSINGS SHALL BE 3 FEET FROM OUTSIDE EDGES. SITUATIONS THAT REQUIRE LESS THAN MINIMUM SEPARATION SHALL BE CONSTRUCTED IN ACCORDANCE WITH DOE'S "CRITERIA FOR SEWAGE WORKS DESIGN", LATEST EDITION.
6. THE DEVELOPER SHALL BE RESPONSIBLE FOR ACQUIRING ALL NECESSARY EASEMENTS AND AGREEMENTS PRIOR TO CONSTRUCTION.
7. A PLUG SHALL BE PLACED IN THE OUTLET PIPE OF THE EXISTING MANHOLE TO WHICH NEW PIPE IS TO BE CONNECTED OR IN THE OUTLET OF THE FIRST NEW MANHOLE. THIS PLUG SHALL REMAIN IN PLACE AND MAY NOT BE REMOVED WITHOUT THE PERMISSION OF THE TOWN OF LA CONNER. REMOVAL WILL RESULT IN FORFEITURE OF THE SYSTEM ISOLATION DEPOSIT.

   CAUTION - EXTREME HAZARD - OVERHEAD ELECTRICAL SERVICE LINES ARE GENERALLY NOT SHOWN ON THE DRAWINGS. ELECTRICAL LINES SHOWN ON THE DRAWINGS ARE LOCATED BY POINT-TO-POINT, POWER-POLE-TO-POWER-POLE CONNECTION. THE CONTRACTOR IS RESPONSIBLE FOR DETERMINING THE EXTENT OF ANY HAZARD CREATED BY OVERHEAD ELECTRICAL POWER IN ALL AREAS AND SHALL FOLLOW PROCEDURES DURING CONSTRUCTION AS REQUIRED BY LAW AND REGULATION. PRIOR TO CONSTRUCTION, THE CONTRACTOR SHALL MEET WITH UTILITY OWNERS AND DETERMINE THE EXTENT OF HAZARD AND REMEDIAL MEASURES, AND SHALL TAKE WHATEVER PRECAUTIONS MAY BE REQUIRED.

SNOHOMISH COUNTY
SKAGIT COUNTY
ISLAND COUNTY
TOWN OF LA CONNER
STATE HIGHWAY 20
MORRIS ST
MORRIS ST
SOUTH FIR ST
SOUTH BEACH ST
SOUTH RIVER ST
BOUNDARY ST
SOUTH 1ST ST
SOUTH 2ND ST
SOUTH 3RD ST
SOUTH 4TH ST
SOUTH 5TH ST
SOUTH 21ST ST
SOUTH 22ND ST
SOUTH 23RD ST
SOUTH 24TH ST
SOUTH 25TH ST
SOUTH 26TH ST
SOUTH 27TH ST
SOUTH 28TH ST
SOUTH 29TH ST
SOUTH 30TH ST
SOUTH 31ST ST
SOUTH 32ND ST
SOUTH 33RD ST
SOUTH 34TH ST
SOUTH 35TH ST
SOUTH 36TH ST
SOUTH 37TH ST
SOUTH 38TH ST
SOUTH 39TH ST
SOUTH 40TH ST
SOUTH 41ST ST
SOUTH 42ND ST
SOUTH 43RD ST
SOUTH 44TH ST
SOUTH 45TH ST
SOUTH 46TH ST
SOUTH 47TH ST
SOUTH 48TH ST
SOUTH 49TH ST
SOUTH 50TH ST
SOUTH 51ST ST
SOUTH 52ND ST
SOUTH 53RD ST
SOUTH 54TH ST
SOUTH 55TH ST
SOUTH 56TH ST
SOUTH 57TH ST
SOUTH 58TH ST
SOUTH 59TH ST
SOUTH 60TH ST
SOUTH 61ST ST
SOUTH 62ND ST
SOUTH 821ST ST
SOUTH 822ND ST
SOUTH 823RD ST
SOUTH 824TH ST
SOUTH 825TH ST
SOUTH 826TH ST
SOUTH 827TH ST
SOUTH 828TH ST
SOUTH 829TH ST
SOUTH 830TH ST
SOUTH 831ST ST
SOUTH 832ND ST
SOUTH 833RD ST
SOUTH 834TH ST
SOUTH 835TH ST
SOUTH 836TH ST
SOUTH 837TH ST
SOUTH 838TH ST
SOUTH 839TH ST
SOUTH 840TH ST
SOUTH 841ST ST
SOUTH 842ND ST
SOUTH 843RD ST
SOUTH 844TH ST
SOUTH 845TH ST
SOUTH 846TH ST
SOUTH 847TH ST
SOUTH 848TH ST
SOUTH 849TH ST
SOUTH 850TH ST
SOUTH 851ST ST
SOUTH 852ND ST
SOUTH 853RD ST
SOUTH 854TH ST
SOUTH 855TH ST
SOUTH 856TH ST
SOUTH 857TH ST
SOUTH 858TH ST
SOUTH 859TH ST
SOUTH 860TH ST
SOUTH

A PORTION OF THE SE QUARTER OF SECTION 36, TOWNSHIP 34 NORTH, RANGE 2 EAST, W.M.

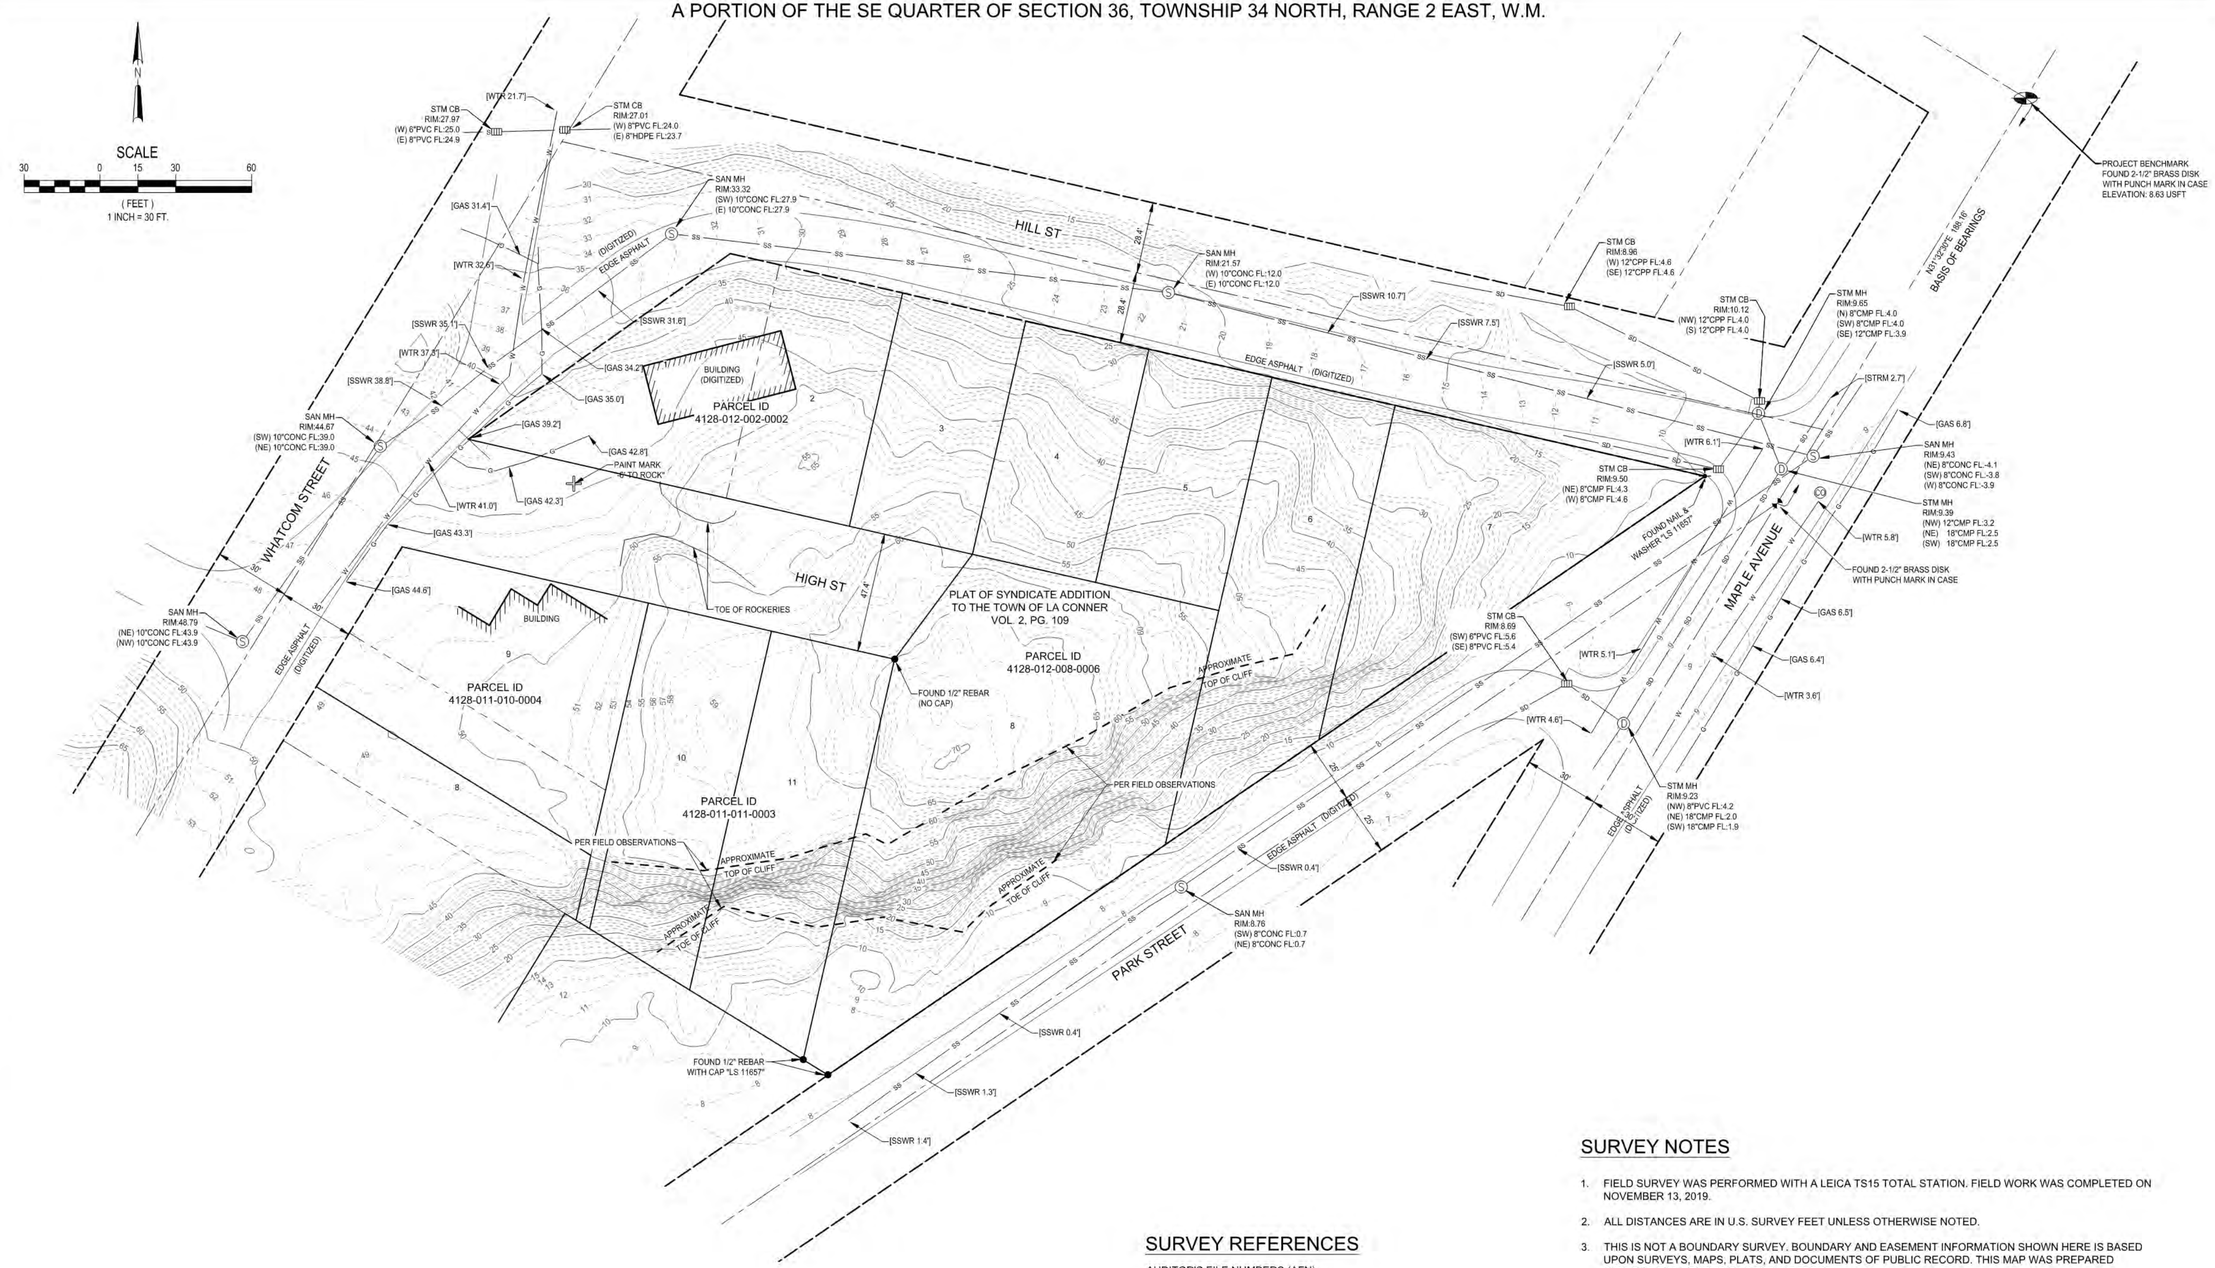

SURVEY REFERENCES

AUDITOR'S FILE NUMBERS (AFN):

200003030117
200508080163

BASIS OF BEARING

BEARINGS SHOWN HEREON ARE ASSUMED, HOLDING THE OBSERVED BEARING OF THE CENTERLINE OF MAPLE AVENUE AS NORTH 31°32'30" EAST.

VERTICAL DATUM

VERTICAL DATUM IS NAVD88 PER TOWN OF LA CONNER DATUM POINT CHS-9, A 2-1/2" BRASS DISK WITH PUNCH MARK IN CASE AT THE INTERSECTION OF MYRTLE STREET AND MAPLE AVENUE.

ELEVATION: 8.63 U.S. SURVEY FEET.

SURVEY NOTES

1. FIELD SURVEY WAS PERFORMED WITH A LEICA TS15 TOTAL STATION. FIELD WORK WAS COMPLETED ON NOVEMBER 13, 2019.
2. ALL DISTANCES ARE IN U.S. SURVEY FEET UNLESS OTHERWISE NOTED.
3. THIS IS NOT A BOUNDARY SURVEY. BOUNDARY AND EASEMENT INFORMATION SHOWN HERE IS BASED UPON SURVEYS, MAPS, PLATS, AND DOCUMENTS OF PUBLIC RECORD. THIS MAP WAS PREPARED WITHOUT THE BENEFIT OF A TITLE REPORT.
4. THE INTENT OF THIS SURVEY IS TO DEPICT SELECTED IMPROVEMENTS IN THE PROJECT AREA. TOPOGRAPHIC ELEMENTS SHOWN HEREON ARE INTENDED FOR INFORMATIONAL AND PLANNING PURPOSES.
5. CONTOURS SHOWN HEREON ARE DERIVED FROM LIGHT DETECTION AND RANGING (LiDAR) DATA GATHERED BY WATERSHED SCIENCES INC. (WSI) FOR THE UNITED STATES GEOLOGICAL SURVEY (USGS) SKAGIT RIVER ESTUARY PROJECT IN MAY OF 2012. CONTOURS HAVE NOT BEEN FIELD VERIFIED.
6. SPOT ELEVATIONS SHOWN HEREON ARE BASED UPON DIRECT FIELD OBSERVATIONS. ABOVE-GROUND UTILITIES SHOWN HEREON WERE LOCATED BY DIRECT FIELD OBSERVATIONS. UNDERGROUND STORM AND SANITARY SEWER LINES ARE BASED UPON OBSERVATIONS AND INVERT MEASUREMENTS TAKEN AT SURFACE STRUCTURES SUCH AS MANHOLES. OTHER UNDERGROUND UTILITIES AND DEPTHS IN BRACKETS [] SHOWN HEREON ARE BASED UPON PAINT MARKS PLACED BY A THIRD-PARTY LOCATION SERVICE. WHERE POSSIBLE, THE LOCATION AND TYPE OF UTILITIES WERE COMPARED TO PUBLICLY AVAILABLE AS-BUILT PLANS. DISCREPANCIES FOUND ARE AS NOTED ON THIS MAP. NO SUBSURFACE INVESTIGATION WAS PERFORMED BY DAVID EVANS AND ASSOCIATES, INC. OTHER UTILITIES MAY EXIST UPON SUBJECT PROPERTY NOT SHOWN HEREON.

CALL 2 BUSINESS DAYS BEFORE YOU DIG 1-800-424-5555

APPROVED BY TOWN PUBLIC WORKS DEPT.

BY DATE

DAVID EVANS AND ASSOCIATES INC.
1620 W. Marine View Drive, Suite 200
Everett Washington 98201
Phone: 425.259.4099

EXISTING CONDITIONS

SNAPDRAGON HILL, LLC

SNAPDRAGON HILL

TOWN OF LA CONNER WASHINGTON

NO.	DATE	REVISION	BY	CK

DATE: REVIEWED BY: JWM DESIGNED: JWM CADD: ADC

JACK N. MOLVER — STATE OF WASHINGTON — 20777 — REGISTERED PROFESSIONAL ENGINEER — 6/16/20

STAMP NOT VALID UNLESS SIGNED AND DATED

FIRST SUBMITTAL DATE: 06/15/2020
SCALE: HORIZ.: 1"=30' VERT.:

PROJECT NO.
HBRMSNAP0001

SHEET NO.
C2
OF 12

Plot Date: 6/15/2020 3:52 PM
Save Date: 5/27/2020 3:04 PM
By: Chris Diehr
By: Cad File: P:\HHBRMSNAP0001\040\CAD\SHEETS\ec-IM-002-HBRMSNAP0001.dwg

A PORTION OF THE SE QUARTER OF SECTION 36, TOWNSHIP 34 NORTH, RANGE 2 EAST, W.M.

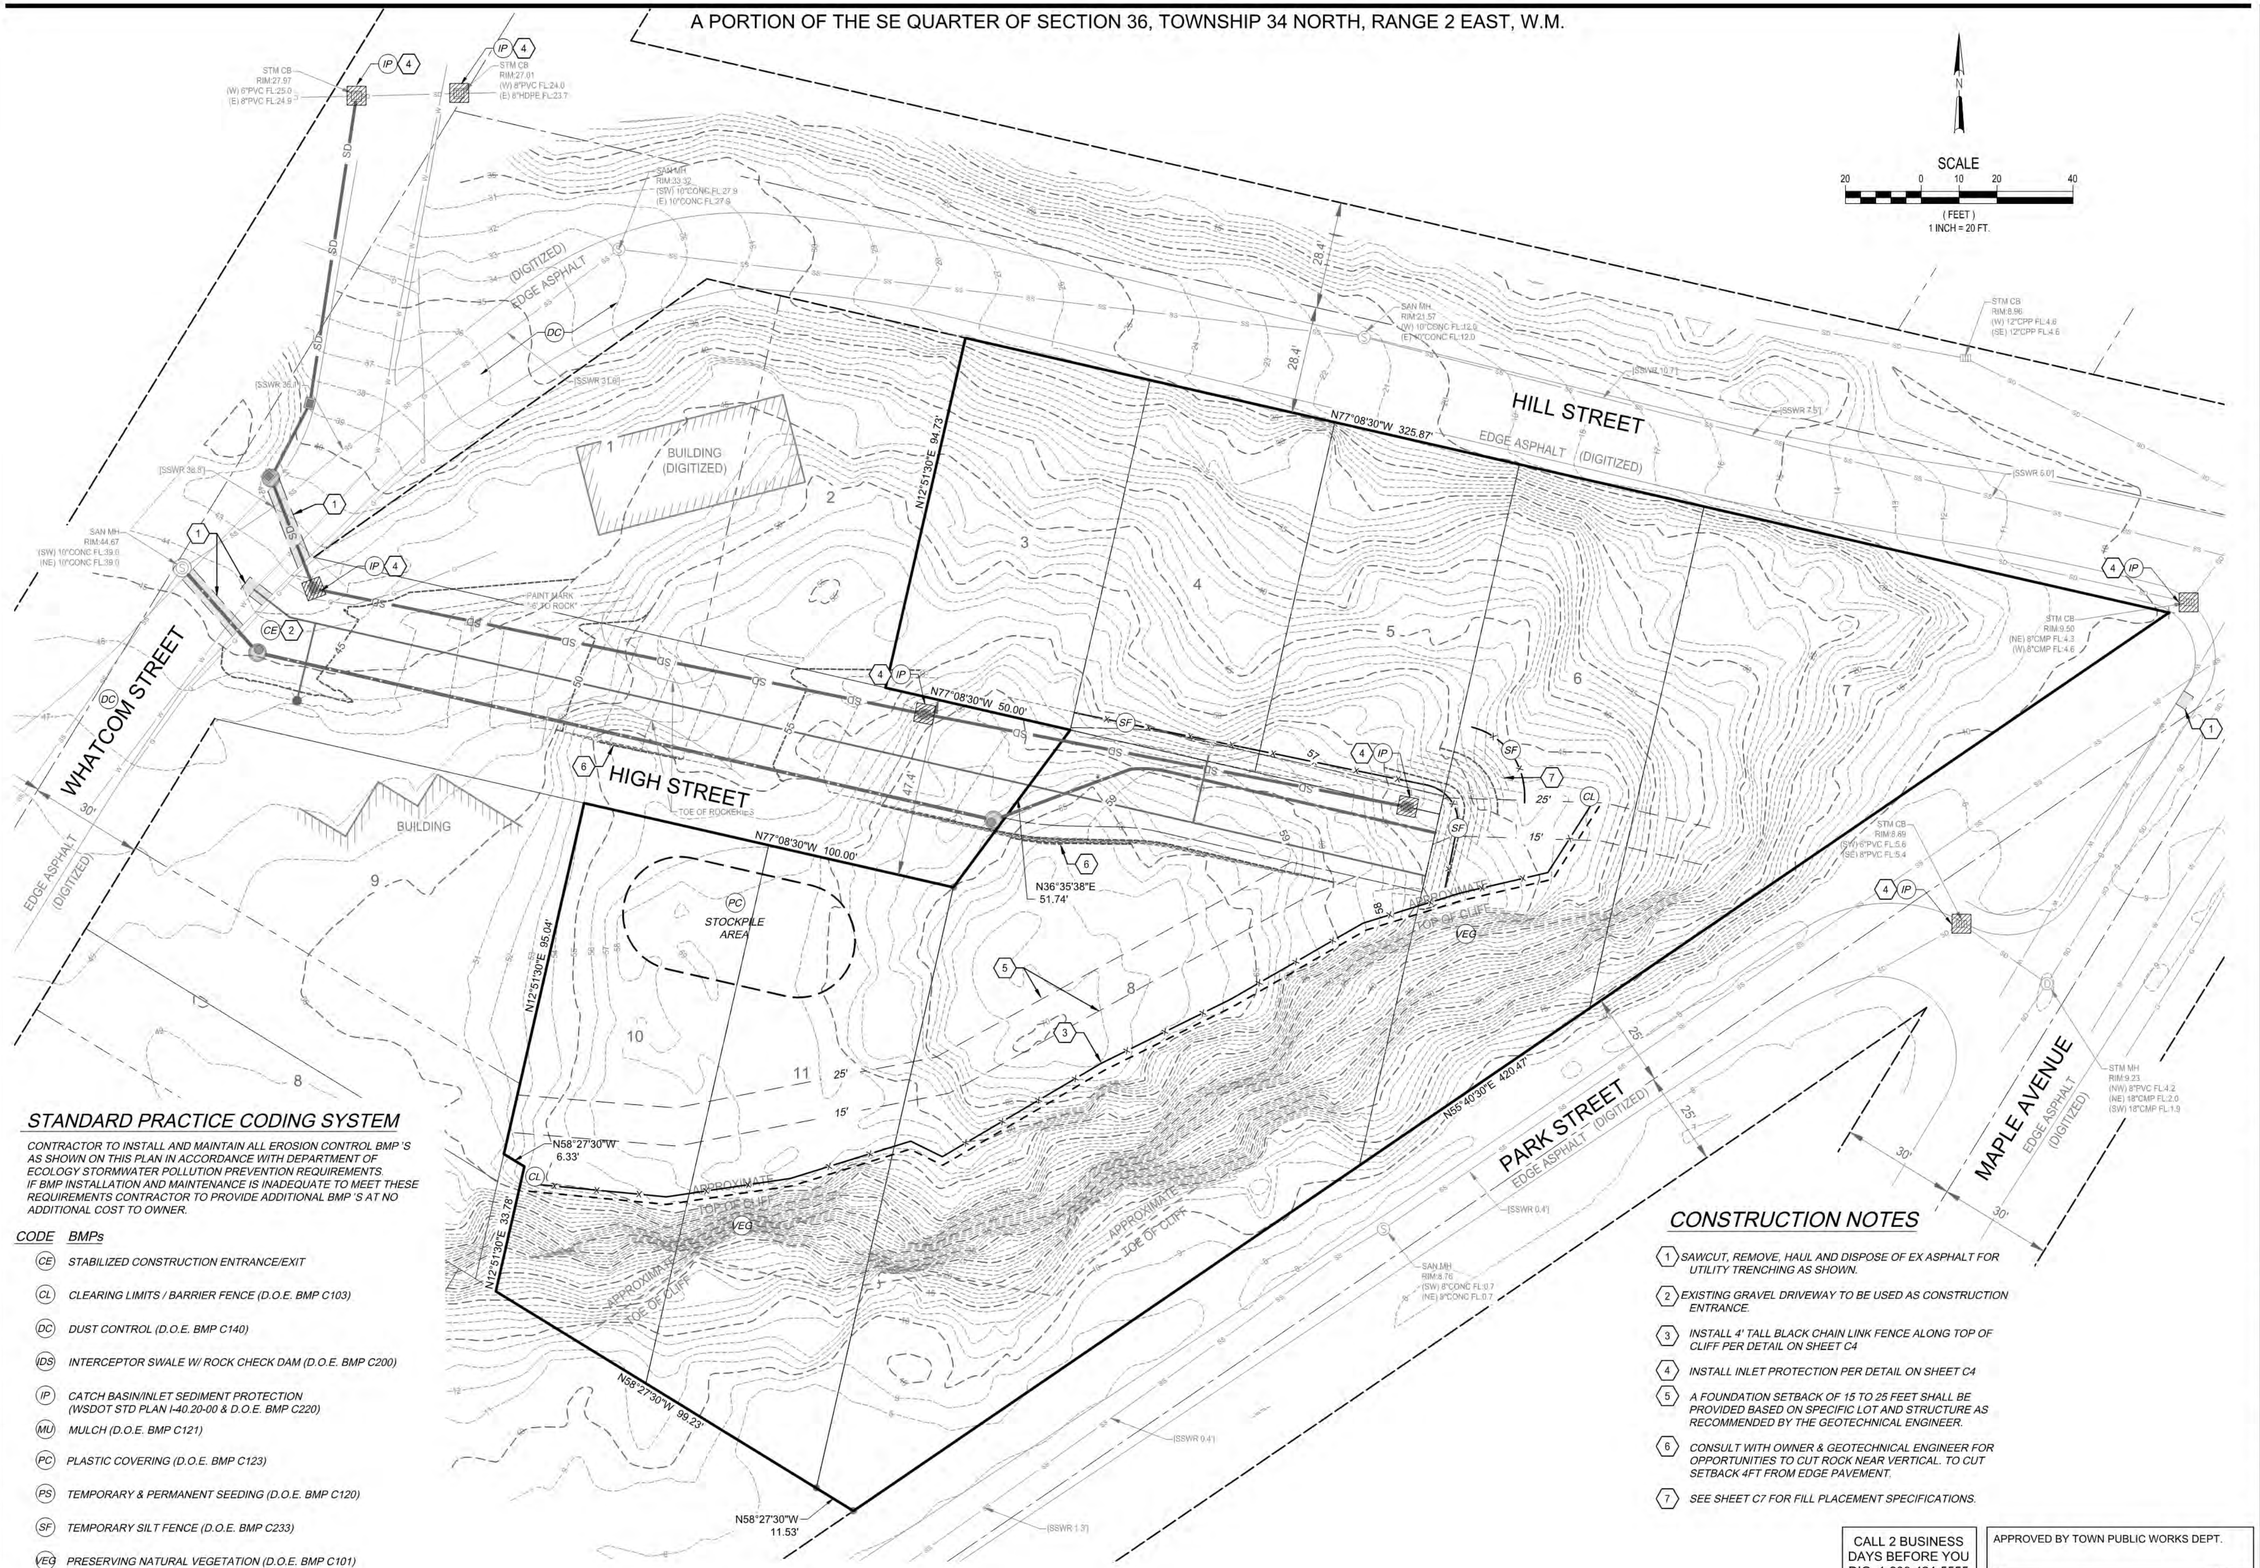

STANDARD PRACTICE CODING SYSTEM

CONTRACTOR TO INSTALL AND MAINTAIN ALL EROSION CONTROL BMP 'S AS SHOWN ON THIS PLAN IN ACCORDANCE WITH DEPARTMENT OF ECOLOGY STORMWATER POLLUTION PREVENTION REQUIREMENTS. IF BMP INSTALLATION AND MAINTENANCE IS INADEQUATE TO MEET THESE REQUIREMENTS CONTRACTOR TO PROVIDE ADDITIONAL BMP 'S AT NO ADDITIONAL COST TO OWNER.

CODE	BMPs
CE	STABILIZED CONSTRUCTION ENTRANCE/EXIT
CL	CLEARING LIMITS / BARRIER FENCE (D.O.E. BMP C103)
DC	DUST CONTROL (D.O.E. BMP C140)
IDS	INTERCEPTOR SWALE W/ ROCK CHECK DAM (D.O.E. BMP C200)
IP	CATCH BASIN/INLET SEDIMENT PROTECTION (WSDOT STD PLAN I-40.20-00 & D.O.E. BMP C220)
MU	MULCH (D.O.E. BMP C121)
PC	PLASTIC COVERING (D.O.E. BMP C123)
PS	TEMPORARY & PERMANENT SEEDING (D.O.E. BMP C120)
SF	TEMPORARY SILT FENCE (D.O.E. BMP C233)
VEG	PRESERVING NATURAL VEGETATION (D.O.E. BMP C101)

CONSTRUCTION NOTES

1. *SAWCUT, REMOVE, HAUL AND DISPOSE OF EX ASPHALT FOR UTILITY TRENCHING AS SHOWN.*
2. *EXISTING GRAVEL DRIVEWAY TO BE USED AS CONSTRUCTION ENTRANCE.*
3. *INSTALL 4' TALL BLACK CHAIN LINK FENCE ALONG TOP OF CLIFF PER DETAIL ON SHEET C4*
4. *INSTALL INLET PROTECTION PER DETAIL ON SHEET C4*
5. *A FOUNDATION SETBACK OF 15 TO 25 FEET SHALL BE PROVIDED BASED ON SPECIFIC LOT AND STRUCTURE AS RECOMMENDED BY THE GEOTECHNICAL ENGINEER.*
6. *CONSULT WITH OWNER & GEOTECHNICAL ENGINEER FOR OPPORTUNITIES TO CUT ROCK NEAR VERTICAL. TO CUT SETBACK 4FT FROM EDGE PAVEMENT.*
7. *SEE SHEET C7 FOR FILL PLACEMENT SPECIFICATIONS.*

CALL 2 BUSINESS DAYS BEFORE YOU DIG 1-800-424-5555

APPROVED BY TOWN PUBLIC WORKS DEPT.

BY DATE

Plot Date: 6/15/2020 3:53 PM
Save Date: 6/15/2020 10:48 AM
By: Chris Dietz
By: CHr
File: P:\HHBRMSNAP0001\0400CAD\SHEETS\sc-IM-003-HBRMSNAP0001.dwg

DAVID EVANS AND ASSOCIATES INC.
1620 W. Marine View Drive, Suite 200
Everett Washington 98201
Phone: 425.259.4099

TESC & SITE PREP PLAN

SNAPDRAGON HILL, LLC

SNAPDRAGON HILL

TOWN OF LA CONNER WASHINGTON

NO.	DATE	REVISION	BY	CK

DATE: CADD: ADC

REVIEWED BY: JMM
DESIGNED: JMM

JACK N. MOLIVER — STATE OF WASHINGTON — 20777 — REGISTERED PROFESSIONAL ENGINEER — 6/16/20

STAMP NOT VALID UNLESS SIGNED AND DATED

FIRST SUBMITTAL DATE: 06/15/2020
SCALE: HORIZ.: — VERT.: —

PROJECT NO.
HBRMSNAP0001

SHEET NO.
C3
OF 12

TESC STANDARD NOTES

1. APPROVAL OF THIS EROSION/SEDIMENTATION CONTROL (ESC) PLAN DOES NOT CONSTITUTE AN APPROVAL OF PERMANENT ROAD OR DRAINAGE DESIGN (E.G. SIZE AND LOCATION OF ROADS, PIPES, RESTRICTORS, CHANNELS, RETENTION FACILITIES, UTILITIES).
2. THE IMPLEMENTATION OF THIS ESC PLAN AND THE CONSTRUCTION, MAINTENANCE, REPLACEMENT AND UPGRADING OF THESE ESC BMPs IS THE RESPONSIBILITY OF THE APPLICANT UNTIL ALL CONSTRUCTION IS COMPLETED AND APPROVED AND VEGETATION/LANDSCAPING IS ESTABLISHED.
3. CLEARLY FLAG THE BOUNDARIES OF THE CLEARING LIMITS SHOWN ON THIS PLAN IN THE FIELD PRIOR TO CONSTRUCTION. DURING THE CONSTRUCTION PERIOD, NO DISTURBANCE BEYOND THE FLAGGED CLEARING LIMITS SHALL BE PERMITTED. THE FLAGGING SHALL BE MAINTAINED BY THE APPLICANT FOR THE DURATION OF CONSTRUCTION.
4. CONSTRUCT THE ESC BMPs SHOWN ON THIS PLAN IN CONJUNCTION WITH ALL CLEARING AND GRADING ACTIVITIES, AND IN SUCH A MANNER AS TO ENSURE THAT SEDIMENT AND SEDIMENT LADEN WATER DO NOT ENTER THE DRAINAGE SYSTEM, ROADWAYS, OR VIOLATE APPLICABLE WATER STANDARDS.
5. THE ESC BMPs SHOWN ON THIS PLAN ARE THE MINIMUM REQUIREMENTS FOR ANTICIPATED SITE CONDITIONS. DURING THE CONSTRUCTION PERIOD, UPGRADE THESE ESC BMPs AS NEEDED FOR UNEXPECTED STORM EVENTS AND TO ENSURE THAT SEDIMENT AND SEDIMENT-LADEN WATER DO NOT LEAVE THE SITE.
6. THE APPLICANT SHALL INSPECT THE ESC BMPs DAILY AND MAINTAIN THEM AS NECESSARY TO ENSURE THEIR CONTINUED FUNCTIONING.
7. INSPECT AND MAINTAIN THE ESC BMPs ON INACTIVE SITES A MINIMUM OF ONCE A MONTH OR WITHIN THE 48 HOURS FOLLOWING A MAJOR STORM EVENT (I.E. A 24-HOUR STORM EVENT WITH A 10-YR OR GREATER RECURRENCE INTERVAL).
8. AT NO TIME SHALL THE SEDIMENT EXCEED 60-PERCENT OF THE SUMP DEPTH OR HAVE LESS THAN 6-INCHES OF CLEARANCE FROM THE SEDIMENT SURFACE TO THE INVERT OF THE LOWEST PIPE. ALL CATCH BASINS AND CONVEYANCE LINES SHALL BE CLEANED PRIOR TO PAVING. THE CLEANING OPERATION SHALL NOT FLUSH SEDIMENT LADEN WATER INTO THE DOWNSTREAM SYSTEM.
9. INSTALL STABILIZED CONSTRUCTION ENTRANCES AT THE BEGINNING OF CONSTRUCTION AND MAINTAINED FOR THE DURATION OF THE PROJECT. ADDITIONAL MEASURES MAY BE REQUIRED TO ENSURE THAT ALL PAVED AREAS ARE KEPT CLEAN FOR THE DURATION OF THE PROJECT.

EROSION CONTROL MONITORING PLAN

1. OBSERVE EROSION CONTROL MEASURES AT THE BEGINNING AND END OF EACH DAY. REPAIR AND OR REPLACE AS NECESSARY TO ASSURE PROPER FUNCTION.
2. OBSERVE COLLECTION FACILITIES DURING PERIODS OF HEAVY RAINFALL AND WET WEATHER CONDITIONS.
3. OBSERVE AND MONITOR STABILIZATION TECHNIQUES UNTIL HOUSE CONSTRUCTION IS STARTED. MAKE REPAIRS AND/OR ALTERATIONS AS NECESSARY TO PREVENT EROSION.

WET WEATHER GRADING AND TESCP NOTES

1. FROM OCTOBER 1 TO APRIL 30, NO DENUDED SOIL AREAS AND SOIL STOCKPILES MAY REMAIN EXPOSED FOR MORE THAN 2 DAYS.
2. BETWEEN OCTOBER 1 TO MARCH 31, NO MORE THAN 500 FEET OF CONTINUOUS TRENCH MAY REMAIN OPEN AT ONE TIME UNLESS CHECK DAMS TO REDUCE FLOW VELOCITIES AND PREVENT EROSION ARE INSTALLED IN ACCORDANCE WITH THE SNOHOMISH COUNTY EDDS.
3. FROM OCTOBER 1 TO MARCH 31, GRADING REQUIRING A PERMIT SHALL ONLY BE PERMITTED IF SHOWN TO THE SATISFACTION OF THE DIRECTOR THAT EROSION CONTROL MEASURES WILL LIKELY PREVENT SIGNIFICANT EROSION AND DISCHARGE TO CRITICAL AREAS.

BEST MANAGEMENT PRACTICE SCHEDULE

1. SCHEDULE AND ATTEND PRECONSTRUCTION CONFERENCE.
2. KEEP EXISTING GRAVEL DRIVEWAY IN TACT FOR USE AS CONSTRUCTION ENTRANCE.
3. FIELD STAKE AND FLAG CLEARING LIMITS.
4. INSTALL FILTER FABRIC SILT FENCE & HIGH VISIBILITY FENCE WHERE NECESSSARY
5. CLEAR WITHIN FLAGGED CLEARING LIMITS.
6. ROUGH GRADE ROADS. STOCKPILE STRIPPINGS IN DESIGNATED AREA. STRIPPINGS TO BE REMOVED PRIOR TO FINAL PLAT RECORDING.
7. INSTALL STORM DRAINAGE AND WATER SYSTEMS. INSTALL STORM DRAIN INLET PROTECTION ON EACH CATCH BASIN AS ITS CONSTRUCTED TO CONTROL SEDIMENT FROM ENTERING SYSTEM.
8. FINE GRADE ROADS AND INSTALL PAVEMENT. SWEEP OR WASH ROADWAYS EACH WORK DAY OF SEDIMENT THAT IS TRACKED ONTO PAVEMENT.
9. INSTALL POWER, TELEPHONE, CABLE TELEVISION AND GAS LINES.
10. MULCH AND PERMANENT SEED WITHIN CLEARING LIMITS.
11. REMOVE TEMPORARY EROSION CONTROL FACILITIES ONLY AFTER ENTIRE SITE IS STABILIZED AND THE POTENTIAL FOR EROSION HAS PASSED.
12. CLEAN STORM DRAIN SYSTEM OF ALL SILT.

CALL
2 BUSINESS DAYS
BEFORE YOU DIG
FOR UTILITY LOCATE
811

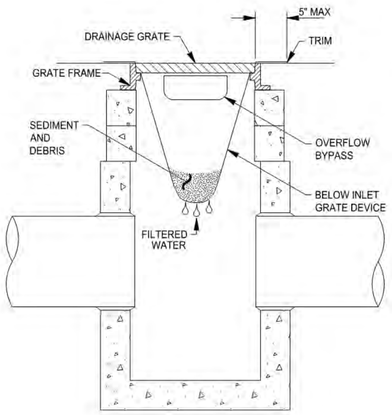

SECTION VIEW

NOTES
1. SIZE THE BELOW INLET GRATE DEVICE (BIGD) FOR THE STORM WATER STRUCTURE IT WILL SERVICE.
2. THE BIGD SHALL HAVE A BUILT-IN HIGH-FLOW RELIEF SYSTEM (OVERFLOW BYPASS).
3. THE RETRIEVAL SYSTEM MUST ALLOW REMOVAL OF THE BIGD WITHOUT SPILLING THE COLLECTED MATERIAL.
4. PERFORM MAINTENANCE IN ACCORDANCE WITH STANDARD SPECIFICATION 8-01.3(15).

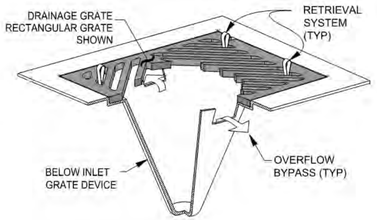

ISOMETRIC VIEW

STORM DRAIN INLET PROTECTION

REF: WSDOT STD PLAN I-40.20-00
NOT TO SCALE

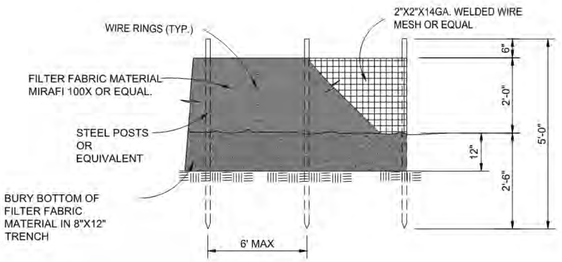

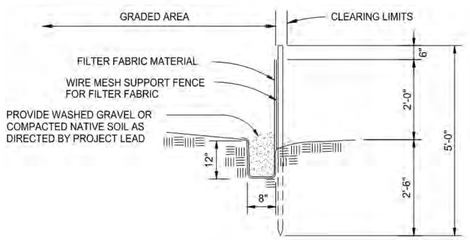

FILTER FABRIC SILT FENCE

NOT TO SCALE

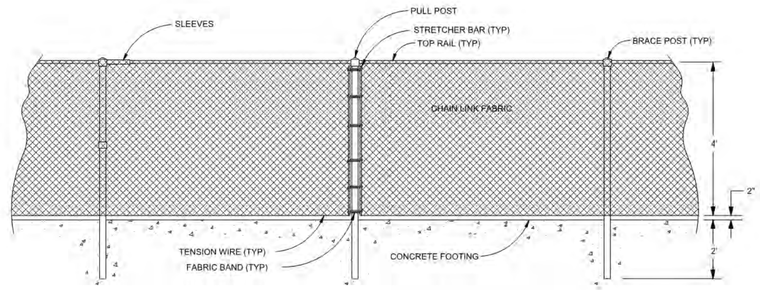

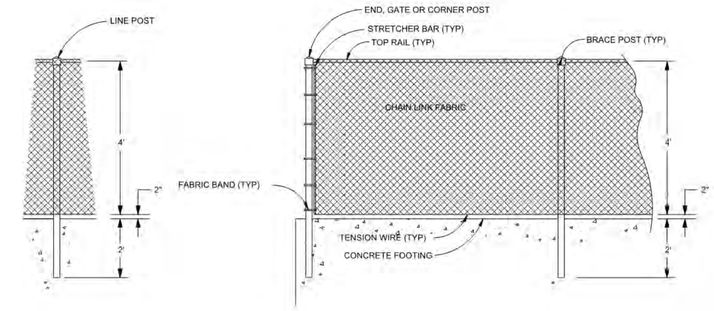

MEMBER SCHEDULE

BRACE RAIL AND TOP RAIL		LINE AND BRACE POST		END, CORNER AND PULL POST		ALL POSTS
ROUND		ROUND		ROUND		
I.D. PIPE (INCHES)	WEIGHT PER FOOT (POUNDS)	I.D. PIPE (INCHES)	WEIGHT PER FOOT (POUNDS)	I.D. PIPE (INCHES)	WEIGHT PER FOOT (POUNDS)	LENGTH
1 1/4	2.27	2	3.65	2 1/2	5.79	6'-2"

NOTES:
1. ALL POSTS SHALL BE SPACES AT 10 FEET MAXIMUM INTERVALS UNLESS OTHERWISE DIRECTED BY ENGINEER.
2. TOP AND BOTTOM TENSION WIRES SHALL BE PLACED WITHIN THE LIMITS OF THE FIRST FULL FABRIC WEAVE.
3. DETAILS ARE ILLUSTRATIVE AND SHALL NOT LIMIT HARDWARE DESIGN OR POST SELECTION OF ANY PARTICULAR FENCE TYPE.
4. FENCE POSTS AND CHAIN LINK MESH TO BE BLACK VINYL COATED.

4' BLACK CHAIN LINK FENCE

NOT TO SCALE

DAVID EVANS AND ASSOCIATES INC.
1620 W. Marine View Drive, Suite 200
Everett Washington 98201
Phone: 425.259.4099

TESC NOTES & DETAILS

SNAPDRAGON HILL, LLC

SNAPDRAGON HILL

WASHINGTON

TOWN OF LA CONNER

DATE: | BY | CK | CADD: JGC
REVIEWED BY: JWM | NO. | DATE | REVISION | DESIGNED: JWM

JACK N. MOLYNEAUX — STATE OF WASHINGTON — 20772 — REGISTERED PROFESSIONAL ENGINEER — 6/6/20

STAMP NOT VALID
UNLESS SIGNED AND DATED

FIRST SUBMITTAL DATE: 06/15/2020
SCALE: HORZ.: 1"=20' VERT.: —

PROJECT NO.
HBRMSNAP0001

SHEET NO.
C4
OF 12

Plot Date: 6/15/2020 3:54 PM By: Chris Dietz
Save Date: 5/27/2020 3:06 PM By: Cfd File: P:\HHBRMSNAP0001\0400CAD\SHEETS\sc-IM-004-HBRMSNAP0001.dwg

A PORTION OF THE SE QUARTER OF SECTION 36, TOWNSHIP 34 NORTH, RANGE 2 EAST, W.M.

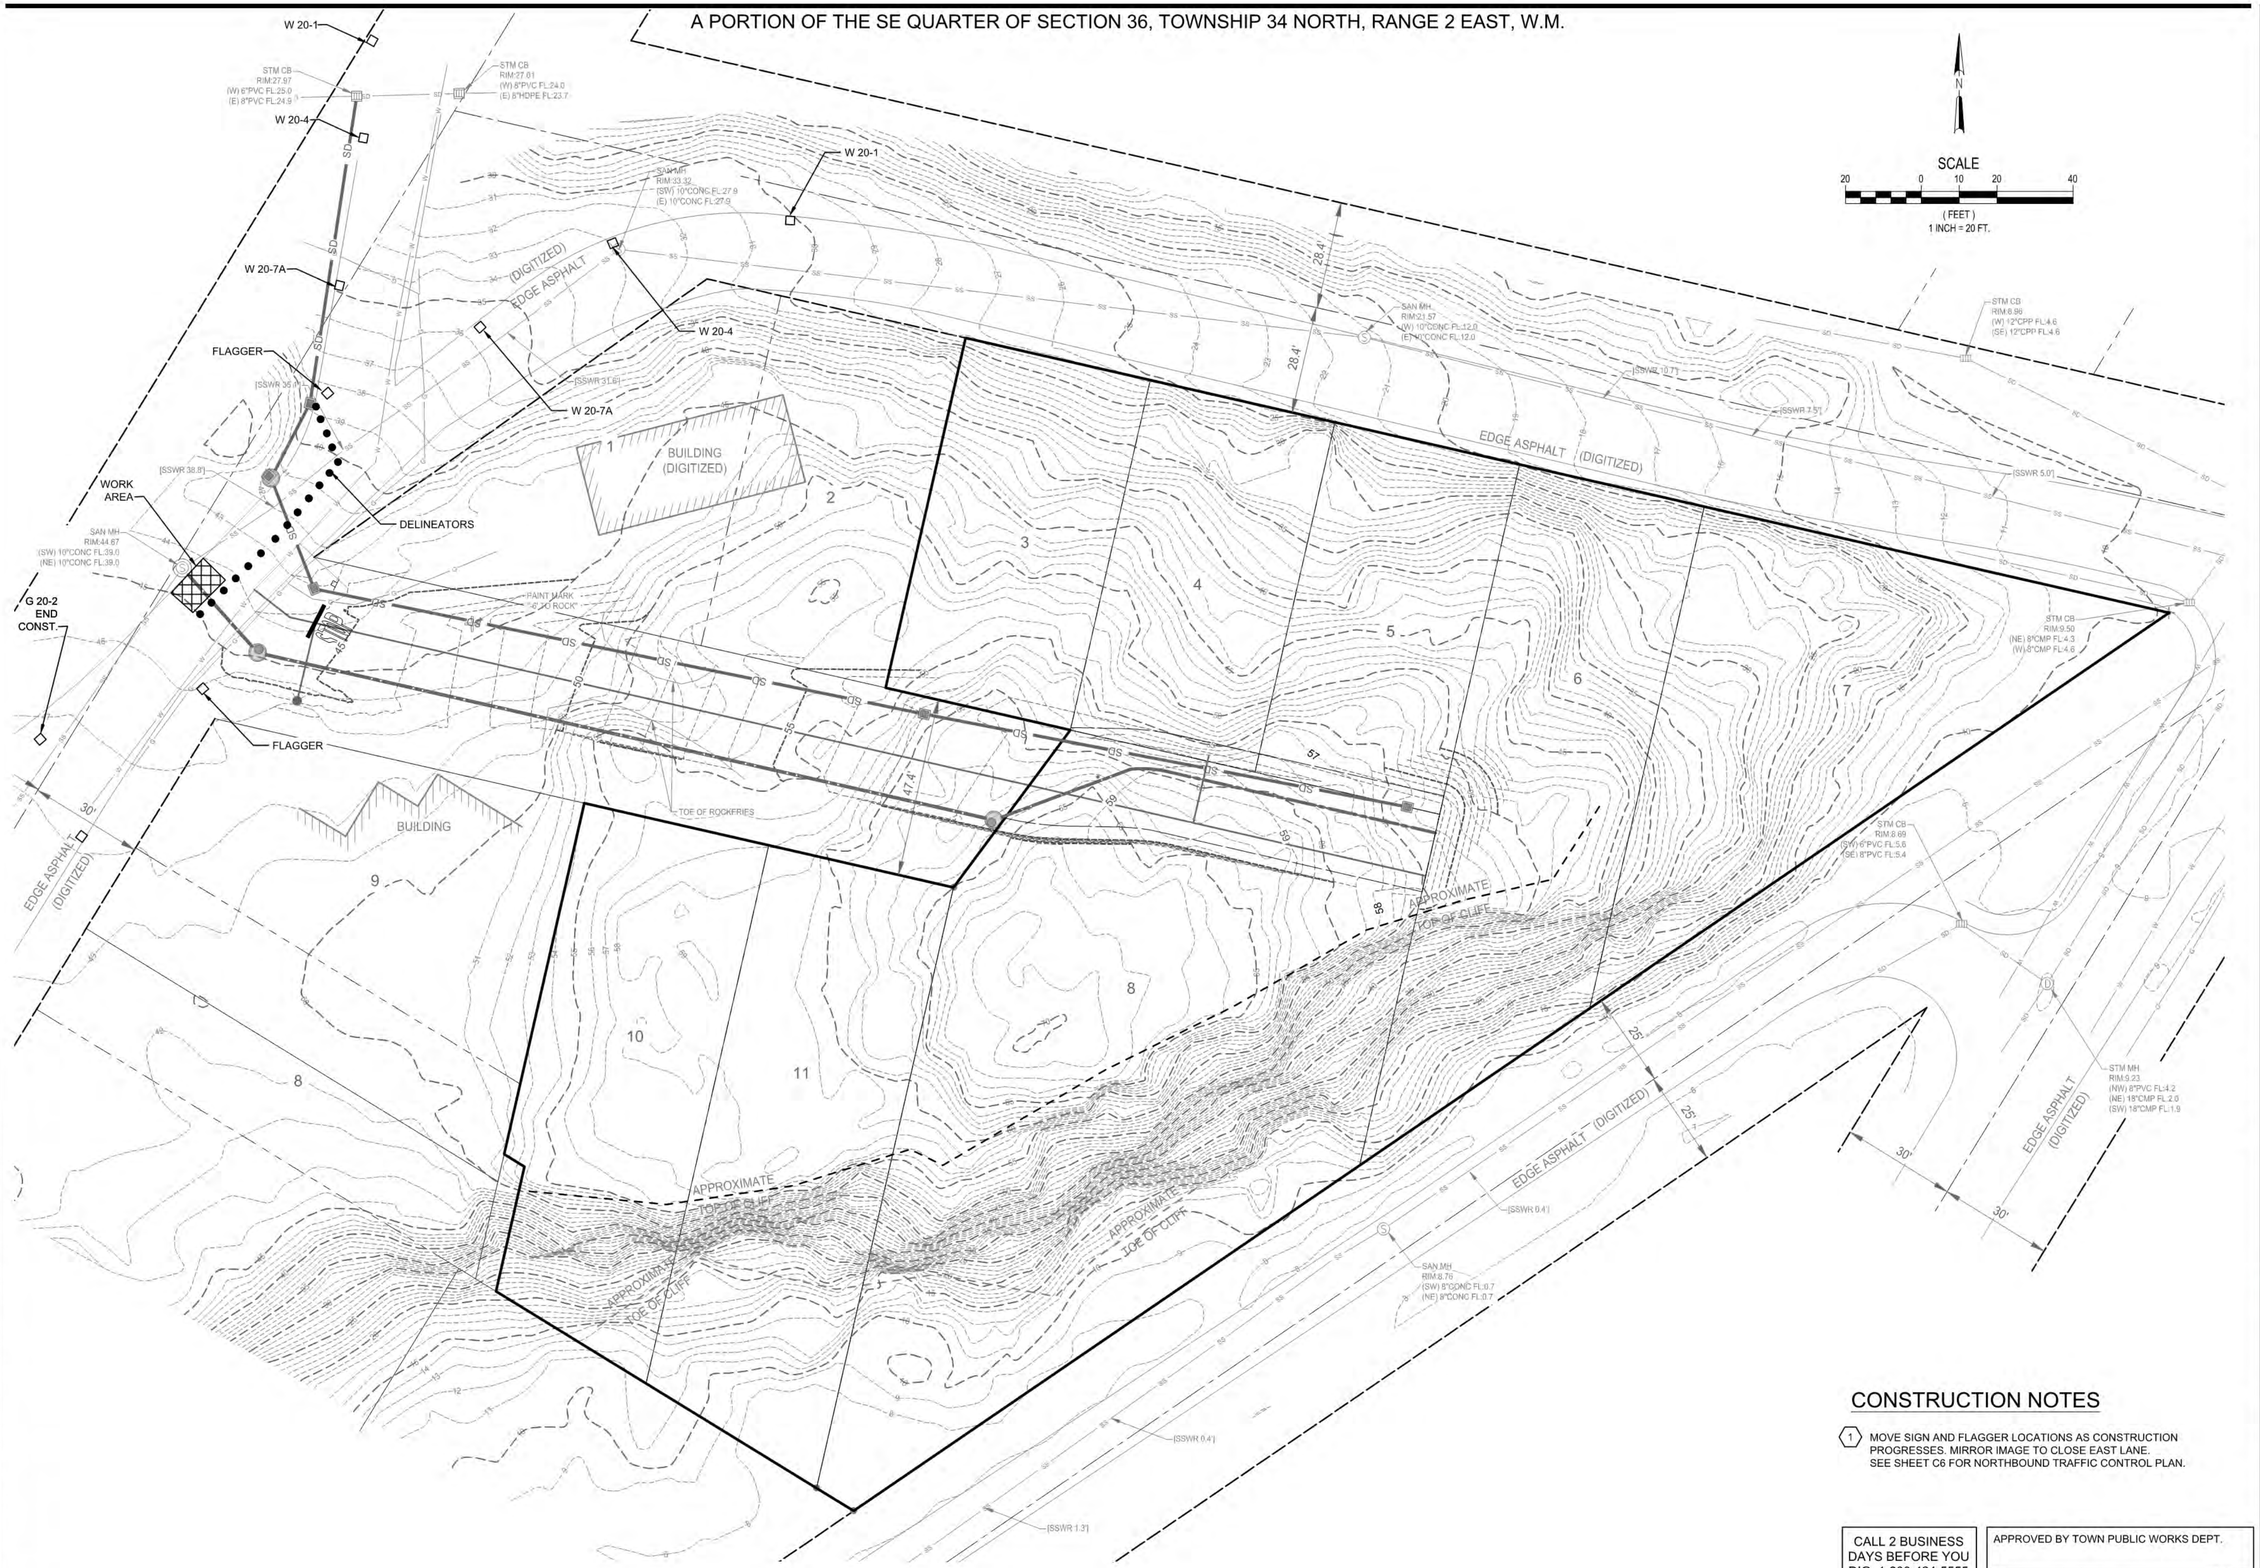

CONSTRUCTION NOTES

1. MOVE SIGN AND FLAGGER LOCATIONS AS CONSTRUCTION PROGRESSES. MIRROR IMAGE TO CLOSE EAST LANE. SEE SHEET C6 FOR NORTHBOUND TRAFFIC CONTROL PLAN.

CALL 2 BUSINESS DAYS BEFORE YOU DIG 1-800-424-5555

APPROVED BY TOWN PUBLIC WORKS DEPT.

BY DATE

DAVID EVANS AND ASSOCIATES INC.
1620 W. Marine View Drive, Suite 200
Everett Washington 98201
Phone: 425.259.4099

TRAFFIC CONTROL PLAN - SOUTHBOUND

SNAPDRAGON HILL, LLC

SNAPDRAGON HILL

TOWN OF LA CONNER WASHINGTON

NO.	DATE	REVISION	BY	CK

REVIEWED BY: JNM DATE: CADD: ADC DESIGNED: JNM

JACK N. MOLVER STATE OF WASHINGTON 20777 REGISTERED PROFESSIONAL ENGINEER 6/16/20

STAMP NOT VALID UNLESS SIGNED AND DATED

FIRST SUBMITTAL DATE: 06/15/2020

SCALE: HORIZ.: ---- VERT.: ----

PROJECT NO. HBRMSNAP0001

SHEET NO. C5 OF 12

Plot Date: 6/16/2020 9:12 AM By: Chris Dietz File: P:\H\HBRMSNAP0001\0400\CAD\SHEETS\ec-IM-004A-HBRMSNAP0001.dwg
Save Date: 6/15/2020 3:37 PM By: Cfd

A PORTION OF THE SE QUARTER OF SECTION 36, TOWNSHIP 34 NORTH, RANGE 2 EAST, W.M.

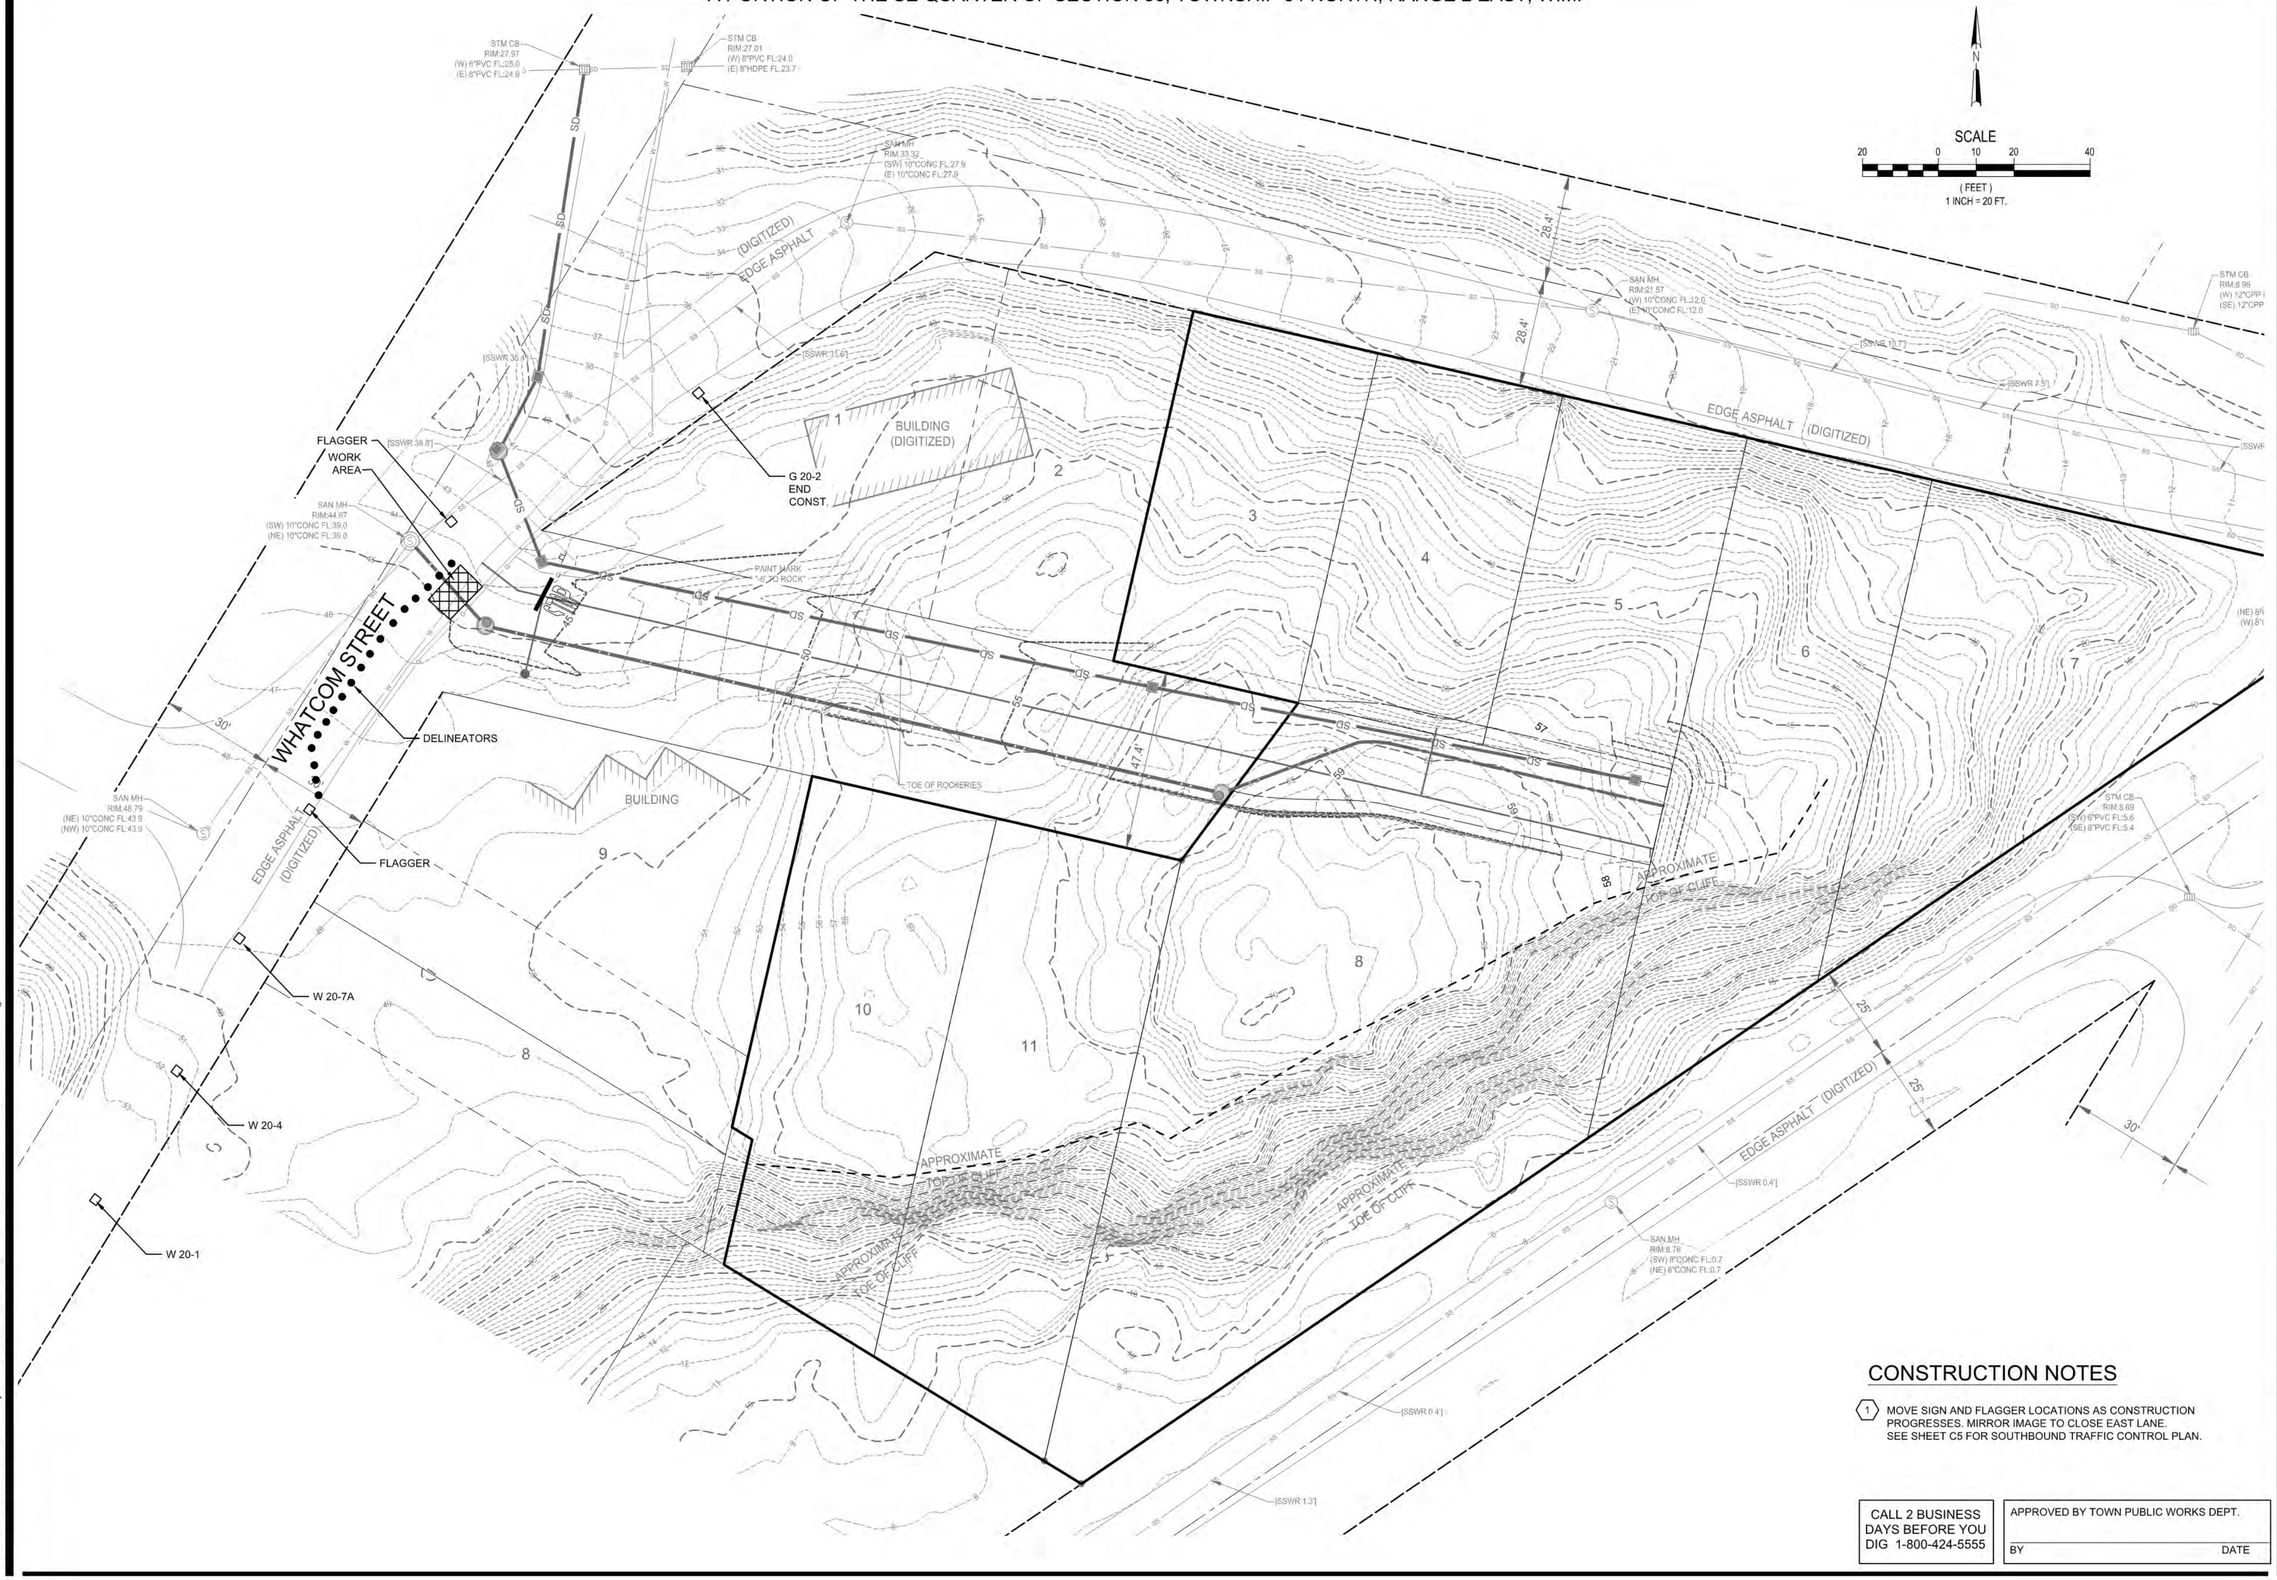

CONSTRUCTION NOTES

1. MOVE SIGN AND FLAGGER LOCATIONS AS CONSTRUCTION PROGRESSES. MIRROR IMAGE TO CLOSE EAST LANE. SEE SHEET C5 FOR SOUTHBOUND TRAFFIC CONTROL PLAN.

CALL 2 BUSINESS DAYS BEFORE YOU DIG 1-800-424-5555

APPROVED BY TOWN PUBLIC WORKS DEPT.

BY DATE

DAVID EVANS AND ASSOCIATES INC.
1620 W. Marine View Drive, Suite 200
Everett Washington 98201
Phone: 425.259.4099

TRAFFIC CONTROL PLAN - NORTHBOUND

SNAPDRAGON HILL, LLC

SNAPDRAGON HILL

TOWN OF LA CONNER WASHINGTON

NO.	DATE	REVISION	REVIEWED BY: JNM
			BY CK

DESIGNED: JNM CADD: ADC

DATE:

JACK N. MOLVER STATE OF WASHINGTON 20777 REGISTERED PROFESSIONAL ENGINEER

6/16/20

STAMP NOT VALID UNLESS SIGNED AND DATED

FIRST SUBMITTAL DATE: 06/15/2020

SCALE: HORIZ.: ---- VERT.: ----

PROJECT NO.
HBRMSNAP0001

SHEET NO.
C6
OF 12

Plot Date: 6/16/2020 8:35 AM
Save Date: 6/15/2020 3:37 PM
By: Chris Dietz
By: CM
File: P:\HH\HBRMSNAP0001\0400CAD\SHEETS\ec-IM-004B-HBRMSNAP0001.dwg

A PORTION OF THE SE QUARTER OF SECTION 36, TOWNSHIP 34 NORTH, RANGE 2 EAST, W.M.

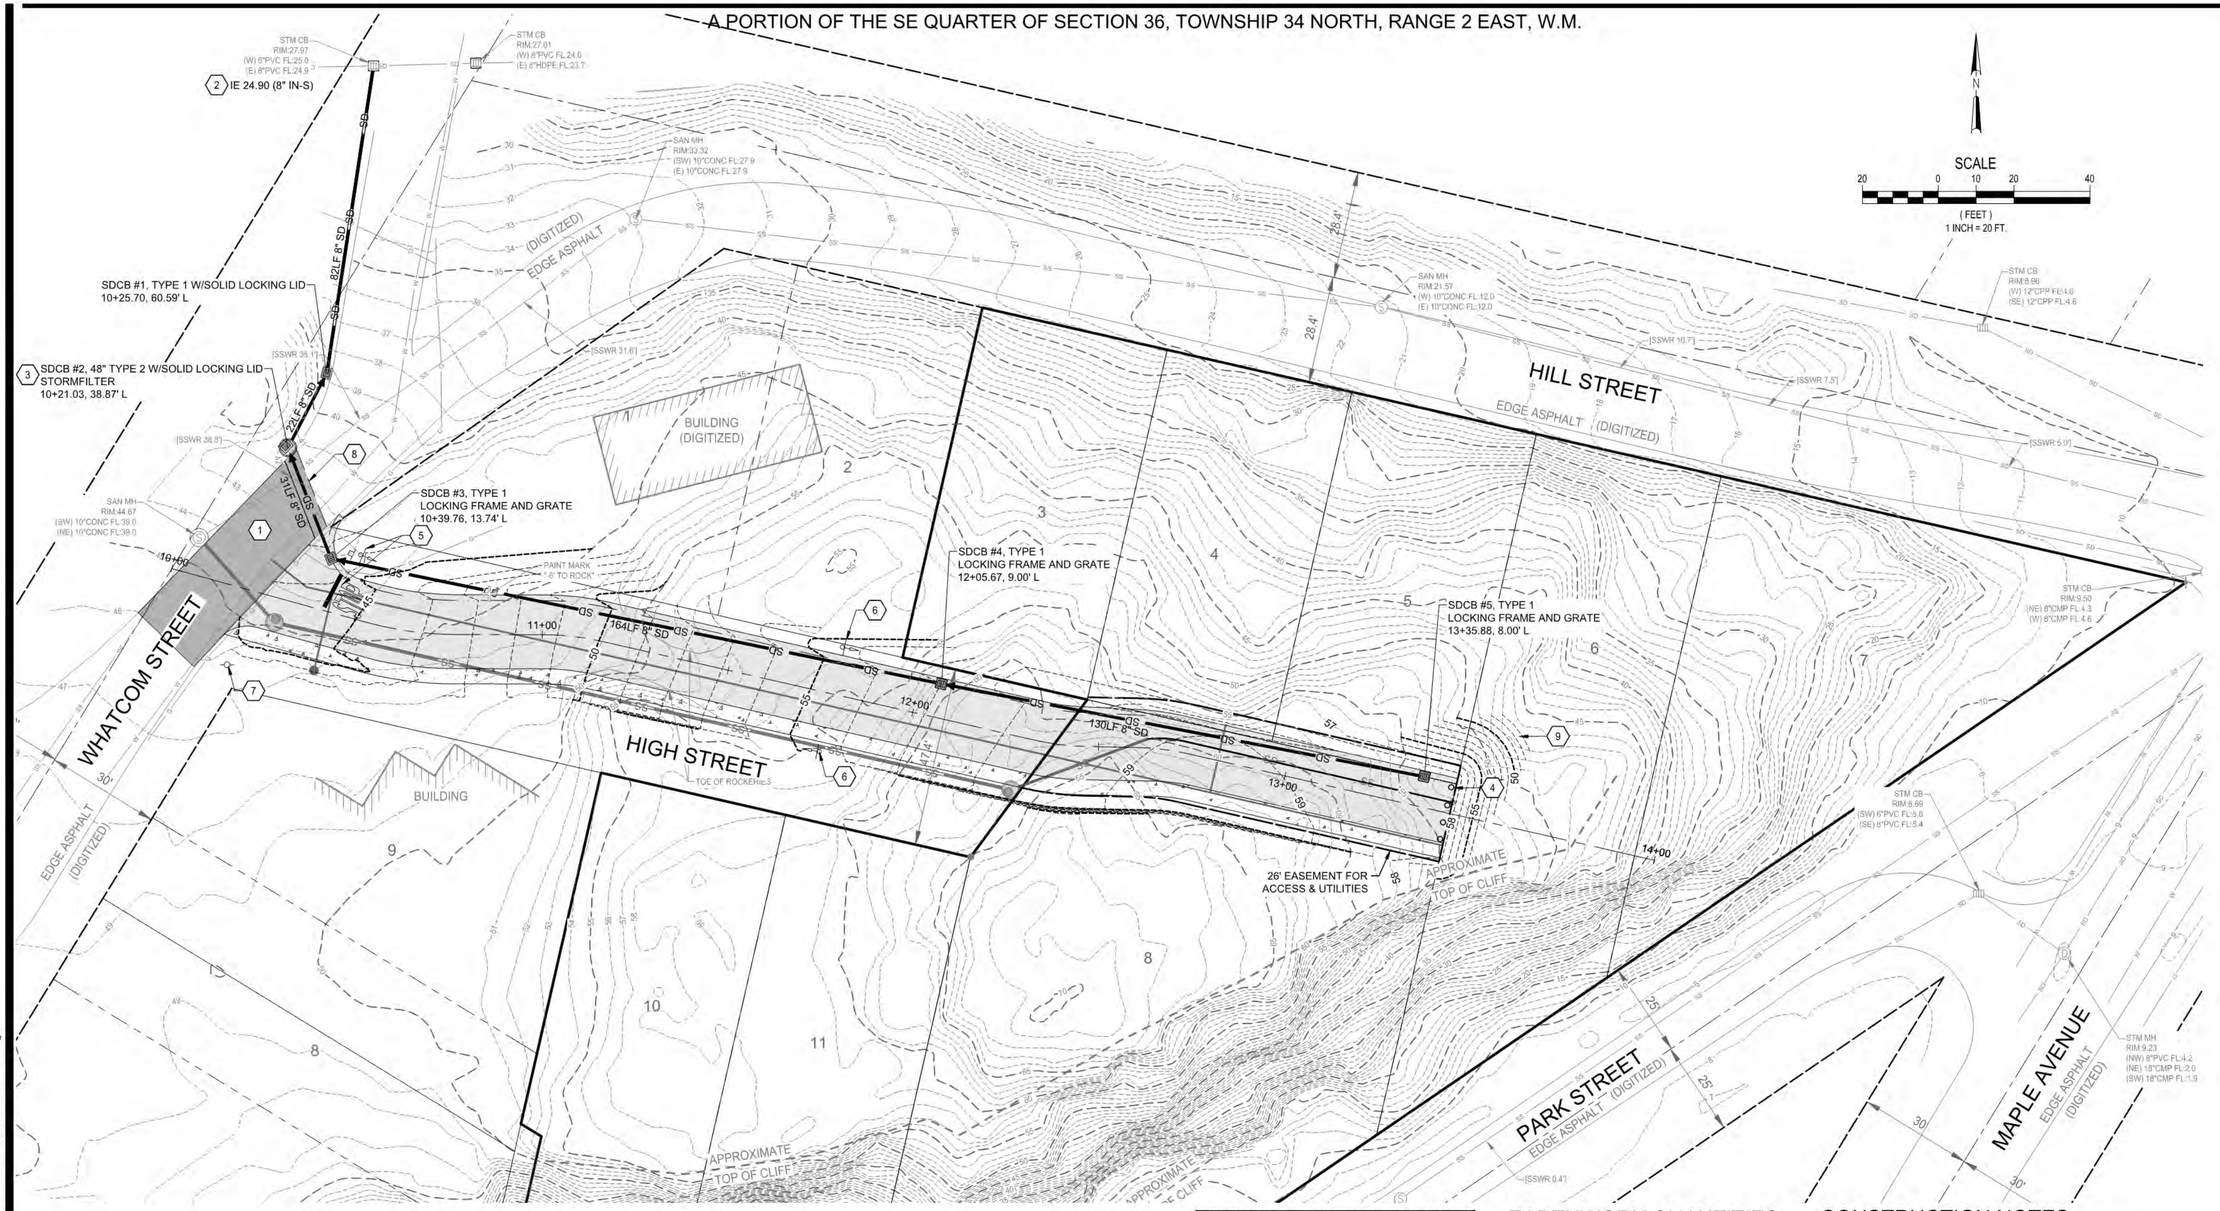

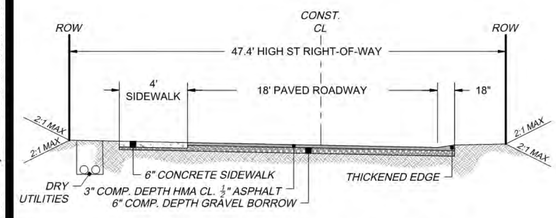

HIGH STREET ROAD SECTION

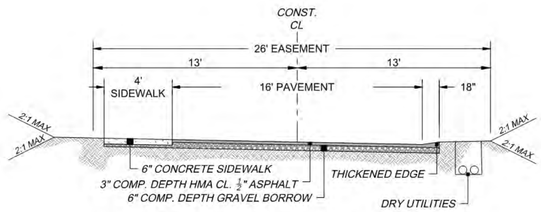

PRIVATE SHARED DRIVEWAY SECTION

PROPOSED GRADING & STORM DRAINAGE LEGEND

420	5' PROPOSED CONTOURS
422	1' PROPOSED CONTOURS
SD	STORM DRAIN PIPE
	FLOW LINE
	CATCH BASIN, TYPE I W/ FRAME & GRATE
	CATCH BASIN, TYPE I W/ SOLID LOCKING LID
	PIPE FLOW

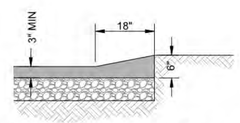

ASPHALT THICKENED EDGE

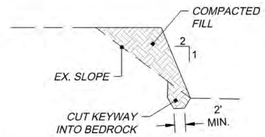

KEYWAY DETAIL

EARTHWORK QUANTITIES

CUT - 415 CUBIC YARDS

FILL - 341 CUBIC YARDS

NOTE: EARTHWORK QUANTITIES WERE DERIVED UTILIZING INDUSTRY STANDARD SOFTWARE AND THE COMPOSITE METHOD

CONSTRUCTION NOTES

1. *SAWCUT EXISTING PAVEMENT AND TRENCH PER LA CONNER STD DETAIL G1. RESTORE PAVEMENT PER LA CONNER STD DETAIL G3. 0.15' OVERLAY IN SHADED AREA. LIMITS OF OVERLAY TO BE DETERMINED BY THE INSPECTOR BASED ON ACTUAL LIMITS OF TRENCHING.*
2. *CONNECT NEW 8" SD TO EXISTING CATCH BASIN.*
3. *INSTALL STORMFILTER CATCH BASIN WITH SOLID LID PER DETAIL ON SHEET C7.*
4. *INSTALL FIXED BOLLARDS PER DETAIL ON SHEET C11.*
5. *INSTALL STOP SIGN, THERMOPLASTIC STOP BAR AND STREET NAME SIGN.*
6. *INSTALL "NO PARKING - FIRE ZONE" SIGNS ON EACH SIDE OF HIGH STREET.*
7. *INSTALL NEW STREET LIGHT TO EXISTING POLE BY PSE AT DEVELOPER'S EXPENSE.*
8. *INSTALL 20 LF OF 12" STEEL CASING PER DETAIL ON SHEET C11.*
9. *BENCH SLOPE PER GEOTECHNICAL RECOMMENDATIONS SECTION 9.2*

CALL 2 BUSINESS DAYS BEFORE YOU DIG 1-800-424-5555

APPROVED BY TOWN PUBLIC WORKS DEPT.

BY DATE

DAVID EVANS AND ASSOCIATES INC.
1620 W. Marine View Drive, Suite 200
Everett Washington 98201
Phone: 425.259.4099

GRADING & DRAINAGE PLAN

SNAPDRAGON HILL, LLC

SNAPDRAGON HILL

TOWN OF LA CONNER WASHINGTON

NO.	DATE	REVISION	BY	CK

REVIEWED BY: JAM DESIGNED: JAM DRAWN: ADC DATE: 6/15/2020

JACK N. MOLYER STATE OF WASHINGTON 20777 REGISTERED PROFESSIONAL ENGINEER 6/16/20

STAMP NOT VALID UNLESS SIGNED AND DATED

FIRST SUBMITTAL DATE: *06/15/2020*

SCALE: HORIZ.: *1"=20'* VERT.: *1"=2'*

PROJECT NO. HBRMSNAP0001

SHEET NO. C7 OF 12

By: Chris Dietz
File: P:\H\HBRMSNAP0001\0400\CAD\SHEETS\sc-IM-005-HBRMSNAP0001.dwg
By: CHI

Plot Date: 6/15/2020 3:57 PM
Save Date: 6/15/2020 3:44 PM

A PORTION OF THE SE QUARTER OF SECTION 36, TOWNSHIP 34 NORTH, RANGE 2 EAST, W.M.

CONSTRUCTION NOTE

1. BENCH SLOPE PER GEOTECHNICAL RECOMMENDATIONS. SEE SHEET C7

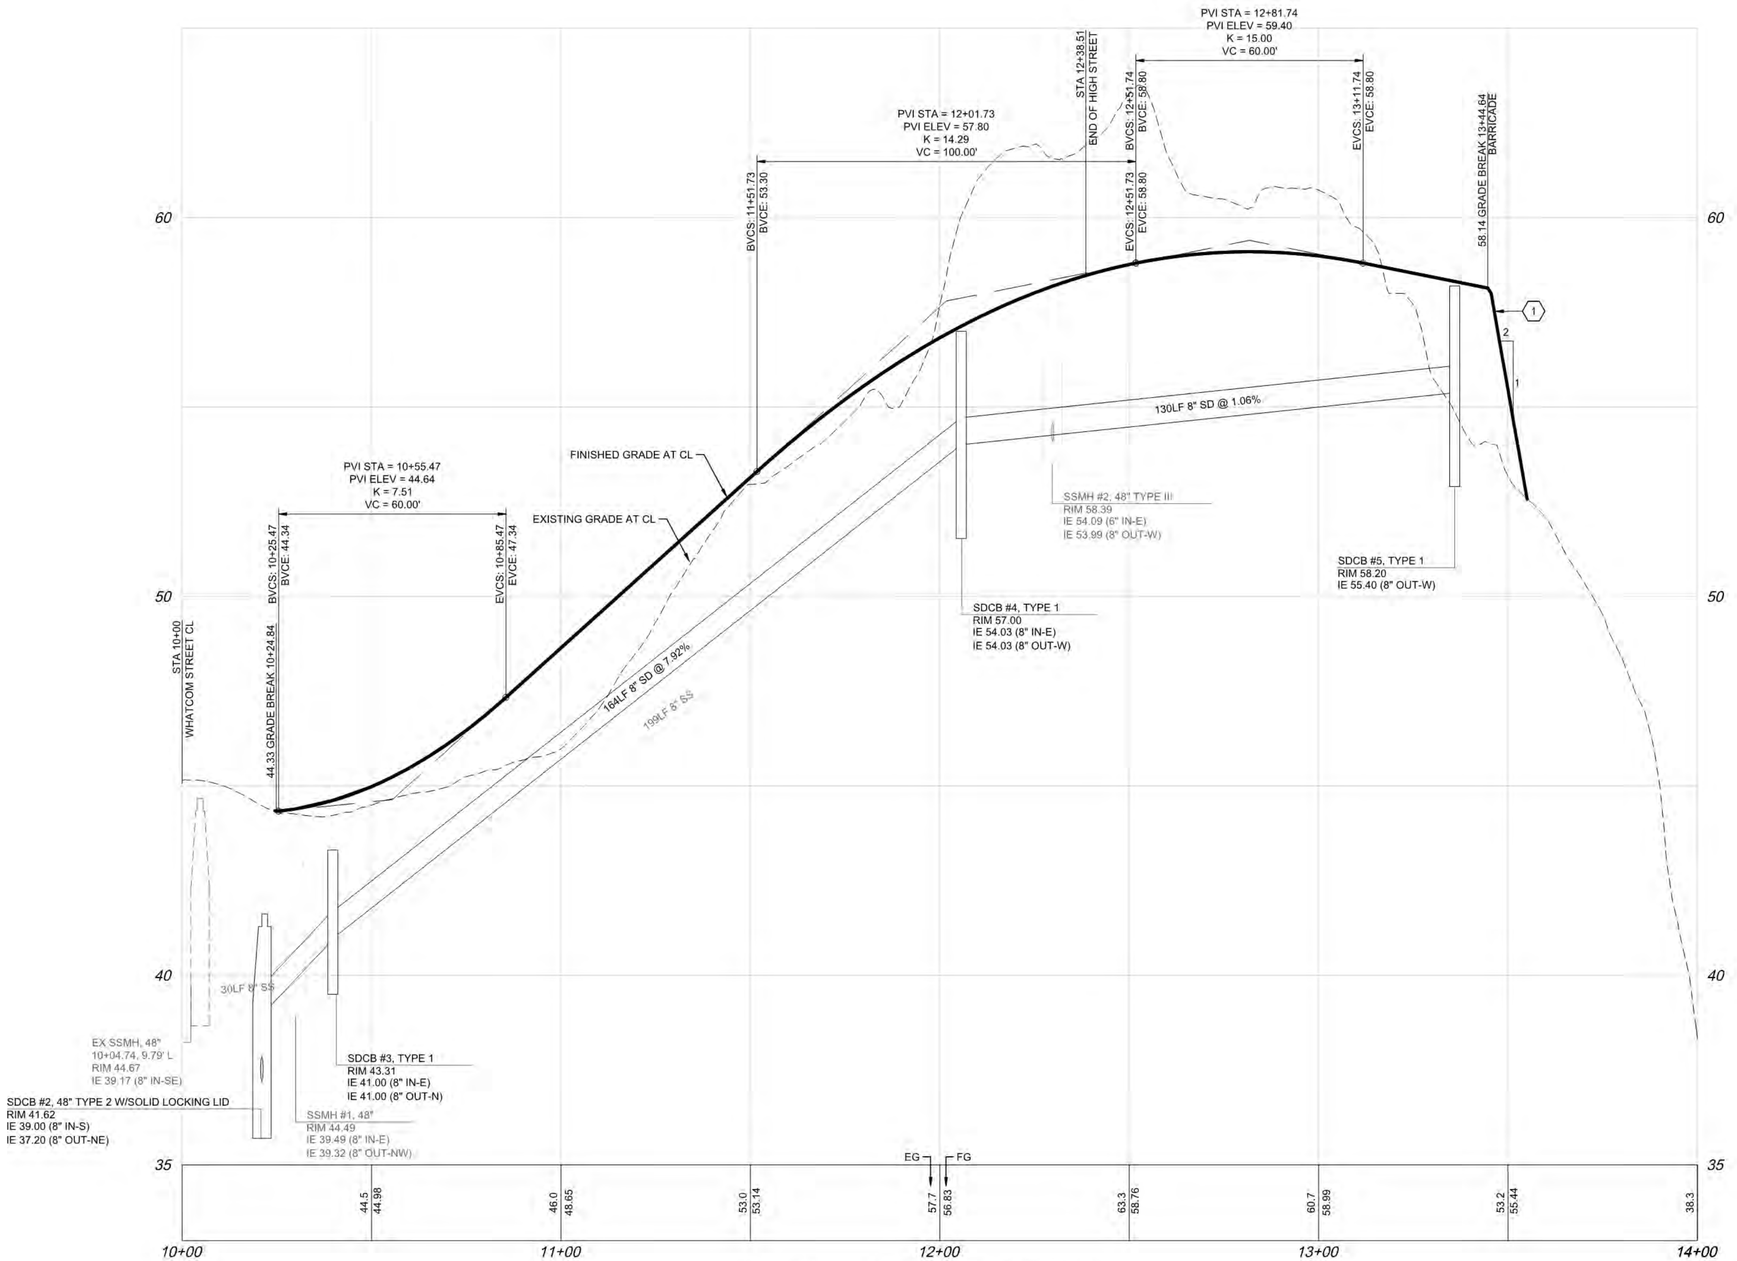

HIGH STREET & PRIVATE ACCESS DRIVE

SCALE: 1"=20' HORIZ, 1"=2' VERT

CALL 2 BUSINESS DAYS BEFORE YOU DIG 1-800-424-5555

APPROVED BY TOWN PUBLIC WORKS DEPT.

BY DATE

DAVID EVANS AND ASSOCIATES INC.
1620 W. Marine View Drive, Suite 200
Everett Washington 98201
Phone: 425.259.4099

GRADING & DRAINAGE PROFILE

SNAPDRAGON HILL, LLC

SNAPDRAGON HILL

TOWN OF LA CONNER WASHINGTON

NO.	DATE	REVISION	BY	CK

REVIEWED BY: JMM DATE: CADD: ADC DESIGNED: JMM

JACK N. MOLVER STATE OF WASHINGTON 20777 REGISTERED PROFESSIONAL ENGINEER 6/16/20

STAMP NOT VALID UNLESS SIGNED AND DATED

FIRST SUBMITTAL DATE: 06/15/2020

SCALE: HORIZ.: — VERT.: —

PROJECT NO. HBRMSNAP0001

SHEET NO. C8 OF 12

Plot Date: 6/15/2020 3:58 PM By: Chris Dietz
Save Date: 6/15/2020 3:13 PM By: Cfd File: P:\HHBRMSNAP0001\0400CAD\SHEETS\ec-IM-006-HBRMSNAP0001.dwg

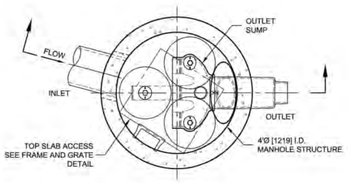

PLAN VIEW
STANDARD OUTLET RISER
FLOWKIT: 40A

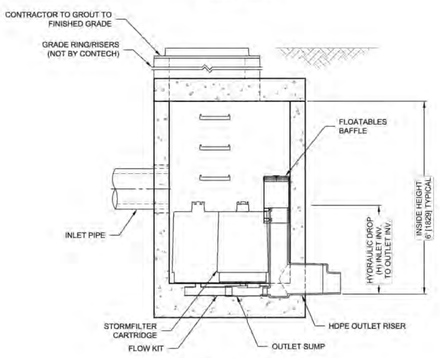

ELEVATION SECTION A-A

The Stormwater Management StormFilter®

THIS PRODUCT MAY BE PROTECTED BY ONE OR MORE OF THE FOLLOWING U.S. PATENTS: 5,322,628; 5,524,670; 5,707,527; 5,961,157; 6,027,639; 6,649,048; RELATED FOREIGN PATENTS, OR OTHER PATENTS PENDING.

STORMFILTER DESIGN NOTES

- STORMFILTER TREATMENT CAPACITY VARIES BY CARTRIDGE COUNT AND LOCALLY APPROVED SURFACE AREA SPECIFIC FLOW RATE. PEAK CONVEYANCE CAPACITY TO BE DETERMINED BY ENGINEER OF RECORD
- A STANDARD 4'Ø [1219] MANHOLE STYLE STORMFILTER IS SHOWN WITH THE MAXIMUM NUMBER OF CARTRIDGES (3)
- A VOLUME SYSTEM IS ALSO AVAILABLE WITH 5 CARTRIDGES, MAXIMUM
- ALL PARTS AND INTERNAL ASSEMBLY PROVIDED BY CONTECH UNLESS OTHERWISE NOTED

CARTRIDGE SIZE (in. [mm])	27 [686]			18 [457]			LOW DROP		
RECOMMENDED MINIMUM HYDRAULIC DROP (H) (ft. [mm])	3.05 [930]			2.3 [701]			1.8 [549]		
SPECIFIC FLOW RATE (gpm/sf [L/s/m²])	2 [1.36]	1.67* [1.13]*	1 [0.68]	2 [1.36]	1.67* [1.13]*	1 [0.68]	2 [1.36]	1.67* [1.13]*	1 [0.68]
CARTRIDGE FLOW RATE (gpm [L/s])	22.5 [1.42]	18.79 [1.19]	11.25 [0.71]	15 [0.95]	12.53 [0.79]	7.5 [0.47]	10 [0.63]	8.35 [0.53]	5 [0.32]

* 1.67 gpm/sf [1.13 L/s/m²] SPECIFIC FLOW RATE IS APPROVED WITH PHOSPHOSORB® (PSORB) MEDIA ONLY

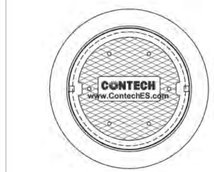

FRAME AND COVER
(DIAMETER VARIES)
NOT TO SCALE

SITE SPECIFIC DATA REQUIREMENTS

STRUCTURE ID			SDCB #1
WATER QUALITY FLOW RATE (cfs [L/s])			0.0171
PEAK FLOW RATE (cfs [L/s])			1.0
RETURN PERIOD OF PEAK FLOW (yrs)			50
CARTRIDGE SIZE (SEE TABLE ABOVE)			LOW DROP
CARTRIDGE FLOW RATE			0.68
MEDIA TYPE (PERLITE, ZPG, PSORB)			ZPG
NUMBER OF CARTRIDGES REQUIRED			2
PIPE DATA:	INVERT	MATERIAL	DIAMETER
INLET PIPE 1	35.80		8"
INLET PIPE 2			
OUTLET PIPE	34.00		8"
NOTES/SPECIAL REQUIREMENTS:			

GENERAL NOTES
1. CONTECH TO PROVIDE ALL MATERIALS UNLESS NOTED OTHERWISE.
2. DIMENSIONS MARKED WITH ( ) ARE REFERENCE DIMENSIONS. ACTUAL DIMENSIONS MAY VARY.
3. FOR SITE SPECIFIC DRAWINGS WITH DETAILED VAULT DIMENSIONS AND WEIGHTS, PLEASE CONTACT YOUR CONTECH ENGINEERED SOLUTIONS LLC REPRESENTATIVE. www.ContechES.com
4. STORMFILTER WATER QUALITY STRUCTURE SHALL BE IN ACCORDANCE WITH ALL DESIGN DATA AND INFORMATION CONTAINED IN THIS DRAWING.
5. STRUCTURE SHALL MEET AASHTO HS-20 LOAD RATING, ASSUMING EARTH COVER OF 0' - 2' [610] AND GROUNDWATER ELEVATION AT, OR BELOW, THE OUTLET PIPE INVERT ELEVATION. ENGINEER OF RECORD TO CONFIRM ACTUAL GROUNDWATER ELEVATION. CASTINGS SHALL MEET AASHTO M306 AND BE CAST WITH THE CONTECH LOGO.
6. FILTER CARTRIDGES SHALL BE MEDIA-FILLED, PASSIVE, SIPHON ACTUATED, RADIAL FLOW, AND SELF CLEANING. RADIAL MEDIA DEPTH SHALL BE 7" [178]. FILTER MEDIA CONTACT TIME SHALL BE AT LEAST 38 SECONDS.
7. SPECIFIC FLOW RATE IS EQUAL TO THE FILTER TREATMENT CAPACITY (gpm) [L/s] DIVIDED BY THE FILTER CONTACT SURFACE AREA (sq ft[m²]).
8. STORMFILTER STRUCTURE SHALL BE PRECAST CONCRETE CONFORMING TO ASTM C478 AND AASHTO LOAD FACTOR DESIGN METHOD.
9. ALTERNATE UNITS ARE IN MILLIMETERS [mm], UNLESS NOTED OTHERWISE.

INSTALLATION NOTES
A. ANY SUB-BASE, BACKFILL DEPTH, AND/OR ANTI-FLOTATION PROVISIONS ARE SITE-SPECIFIC DESIGN CONSIDERATIONS AND SHALL BE SPECIFIED BY ENGINEER OF RECORD.
B. CONTRACTOR TO PROVIDE EQUIPMENT WITH SUFFICIENT LIFTING AND REACH CAPACITY TO LIFT AND SET THE STORMFILTER STRUCTURE.
C. CONTRACTOR TO INSTALL JOINT SEALANT BETWEEN ALL STRUCTURE SECTIONS AND ASSEMBLE STRUCTURE.
D. CONTRACTOR TO PROVIDE, INSTALL, AND GROUT INLET PIPE(S).
E. CONTRACTOR TO PROVIDE AND INSTALL CONNECTOR TO THE OUTLET RISER STUB. STORMFILTER EQUIPPED WITH A DUAL DIAMETER HDPE OUTLET STUB AND SAND COLLAR. IF OUTLET PIPE IS LARGER THAN 8" [200], CONTRACTOR TO REMOVE THE 8" [200] OUTLET STUB AT MOLDED-IN CUT LINE. COUPLING BY FERNCO OR EQUAL AND PROVIDED BY CONTRACTOR.
F. CONTRACTOR TO TAKE APPROPRIATE MEASURES TO PROTECT CARTRIDGES FROM CONSTRUCTION-RELATED EROSION RUNOFF.

CONTECH ENGINEERED SOLUTIONS LLC
www.contechES.com
8301 State Highway 29 North, Alexandria, MN 56308
800-328-2047 320-852-7500 320-852-7067 FAX

SFMH48
STORMFILTER
STANDARD DETAIL

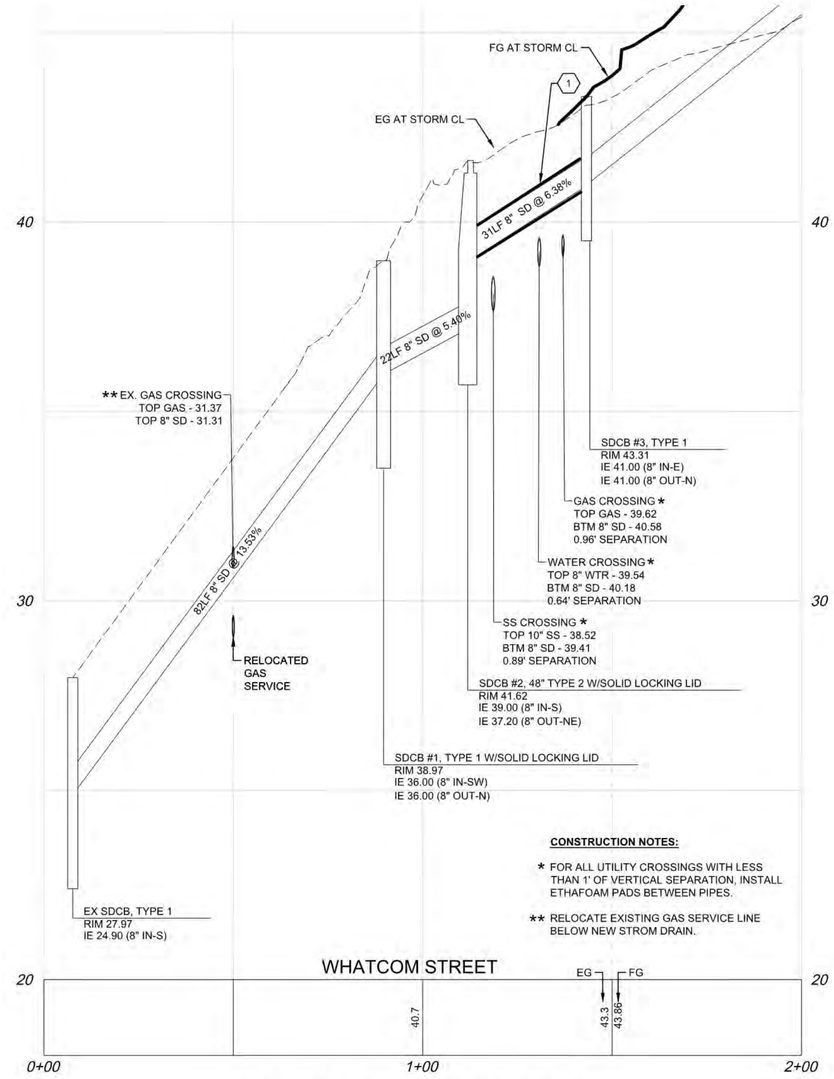

STORM CENTERLINE - CROSSINGS
SCALE: 1"=20' HORIZ, 1"=2' VERT

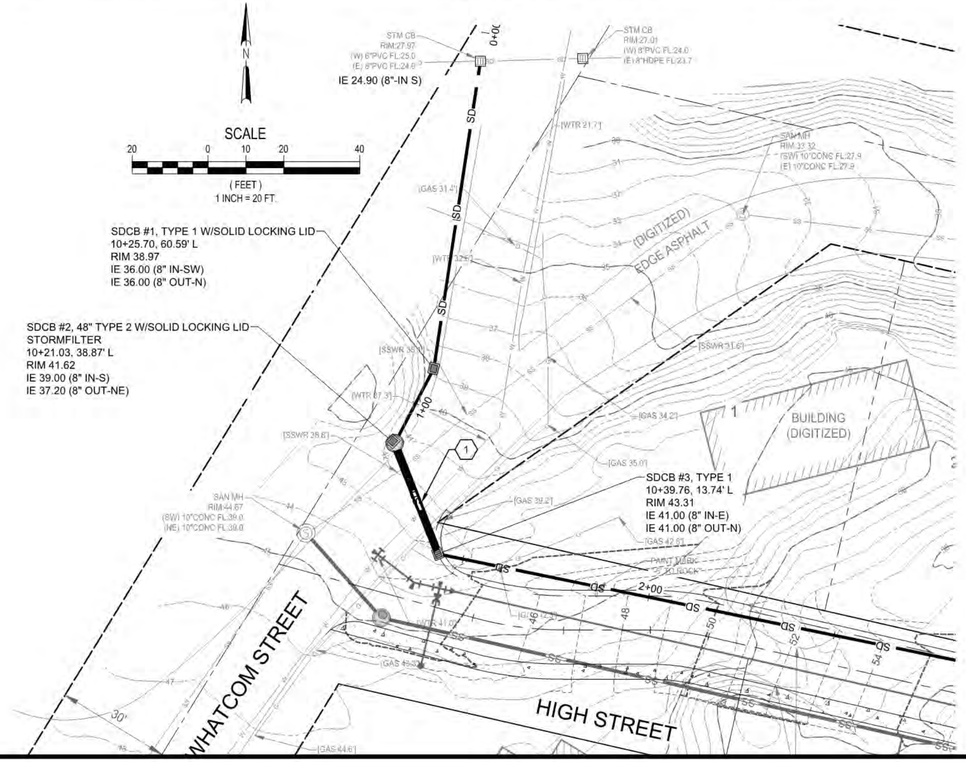

CONSTRUCTION NOTES

1 *INSTALL 20 LF OF 12" STEEL CASING PER TOWN STANDARDS AND DETAIL ON SHEET C11.*

CALL 2 BUSINESS DAYS BEFORE YOU DIG 1-800-424-5555

APPROVED BY TOWN PUBLIC WORKS DEPT.
BY DATE

DAVID EVANS AND ASSOCIATES INC.
1620 W. Marine View Drive, Suite 200
Everett Washington 98201
Phone: 425.259.4099

GRADING & DRAINAGE DETAILS

SNAPDRAGON HILL, LLC

SNAPDRAGON HILL

WASHINGTON

TOWN OF LA CONNER

DATE: BY: CK
REVIEWED BY: JWM
NO. DATE REVISION
DESIGNED: JWM
CADD: ADC

JACK N. MOLVER — STATE OF WASHINGTON — 20777 — REGISTERED PROFESSIONAL ENGINEER
6/16/20

STAMP NOT VALID UNLESS SIGNED AND DATED

FIRST SUBMITTAL DATE: *06/15/2020*
SCALE: HORIZ.: — VERT.: —

PROJECT NO.
HBRMSNAP0001

SHEET NO.
C9
OF 12

Plot Date: 6/15/2020 3:59 PM
Save Date: 6/15/2020 10:41 AM
By: Chris Dietz
By: Aplot
File: P:\HH\HBRMSNAP\000100400CAD\SHEETS\ec=IM-007-HBRMSNAP0001.dwg

A PORTION OF THE SE QUARTER OF SECTION 36, TOWNSHIP 34 NORTH, RANGE 2 EAST, W.M.

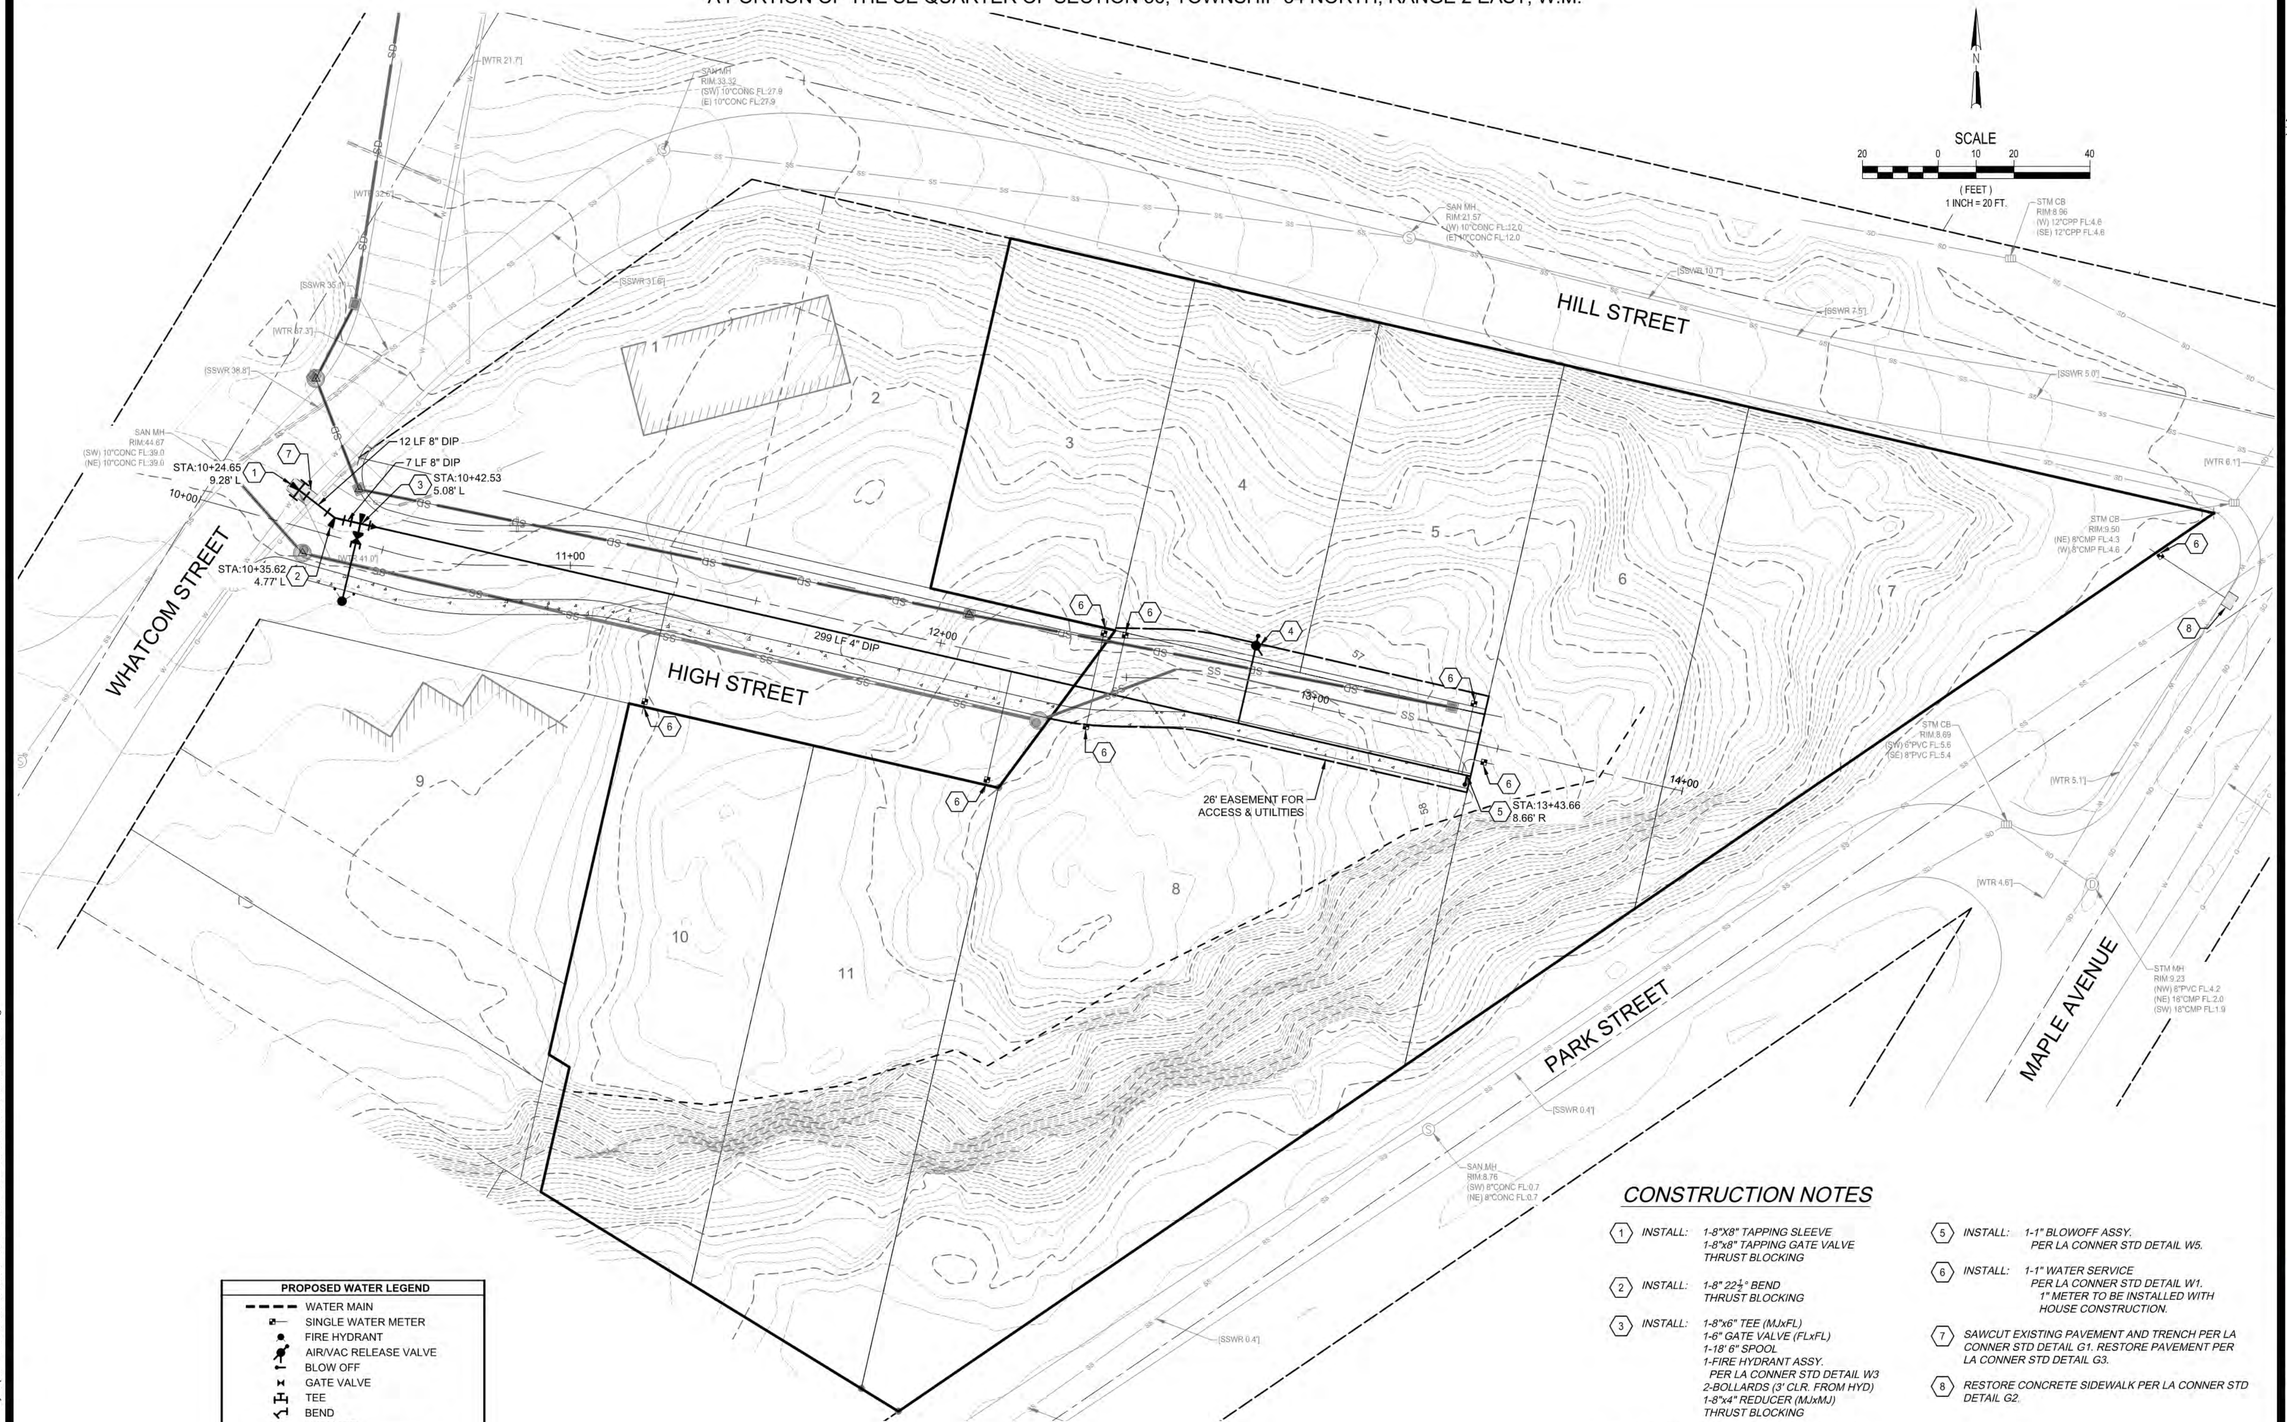

PROPOSED WATER LEGEND

- WATER MAIN
- SINGLE WATER METER
- FIRE HYDRANT
- AIR/VAC RELEASE VALVE
- BLOW OFF
- GATE VALVE
- TEE
- BEND
- REDUCER
- CONCRETE BLOCKING

CONSTRUCTION NOTES

1. INSTALL: 1-8"X8" TAPPING SLEEVE
   1-8"x8" TAPPING GATE VALVE
   THRUST BLOCKING
2. INSTALL: 1-8" 22½° BEND
   THRUST BLOCKING
3. INSTALL: 1-8"x6" TEE (MJxFL)
   1-6" GATE VALVE (FLxFL)
   1-18' 6" SPOOL
   1-FIRE HYDRANT ASSY.
   PER LA CONNER STD DETAIL W3
   2-BOLLARDS (3' CLR. FROM HYD)
   1-8"x4" REDUCER (MJxMJ)
   THRUST BLOCKING
4. INSTALL: 1-AIR VAC ASSY. AT HIGH POINT
   PER LA CONNER STD DETAIL W7.
5. INSTALL: 1-1" BLOWOFF ASSY.
   PER LA CONNER STD DETAIL W5.
6. INSTALL: 1-1" WATER SERVICE
   PER LA CONNER STD DETAIL W1.
   1" METER TO BE INSTALLED WITH
   HOUSE CONSTRUCTION.
7. SAWCUT EXISTING PAVEMENT AND TRENCH PER LA CONNER STD DETAIL G1. RESTORE PAVEMENT PER LA CONNER STD DETAIL G3.
8. RESTORE CONCRETE SIDEWALK PER LA CONNER STD DETAIL G2.

CALL 2 BUSINESS DAYS BEFORE YOU DIG 1-800-424-5555

APPROVED BY TOWN PUBLIC WORKS DEPT.

BY DATE

Plot Date: 6/15/2020 4:00 PM
Save Date: 6/15/2020 10:41 AM
By: Chris Dietz
By: Apte
File: P:\HHBRMSNAP0001\0400CAD\SHEETS\wc-IM-008-HBRMSNAP0001.dwg

DAVID EVANS AND ASSOCIATES INC.
1620 W. Marine View Drive, Suite 200
Everett Washington 98201
Phone: 425.259.4099

WATER PLAN

SNAPDRAGON HILL, LLC

SNAPDRAGON HILL

TOWN OF LA CONNER WASHINGTON

NO.	DATE	REVISION	BY	CK

DESIGNED: AM
CADD: ADC
REVIEWED BY: JAM
DATE:

JACK N. MOLYNEAUX
STATE OF WASHINGTON
20777
REGISTERED
PROFESSIONAL ENGINEER
6/16/20

STAMP NOT VALID
UNLESS SIGNED AND DATED

FIRST SUBMITTAL DATE: 06/15/2020
SCALE: HORIZ.: ---- VERT.: ----

PROJECT NO.
HBRMSNAP0001

SHEET NO.
C10
OF 12

A PORTION OF THE SE QUARTER OF SECTION 36, TOWNSHIP 34 NORTH, RANGE 2 EAST, W.M.

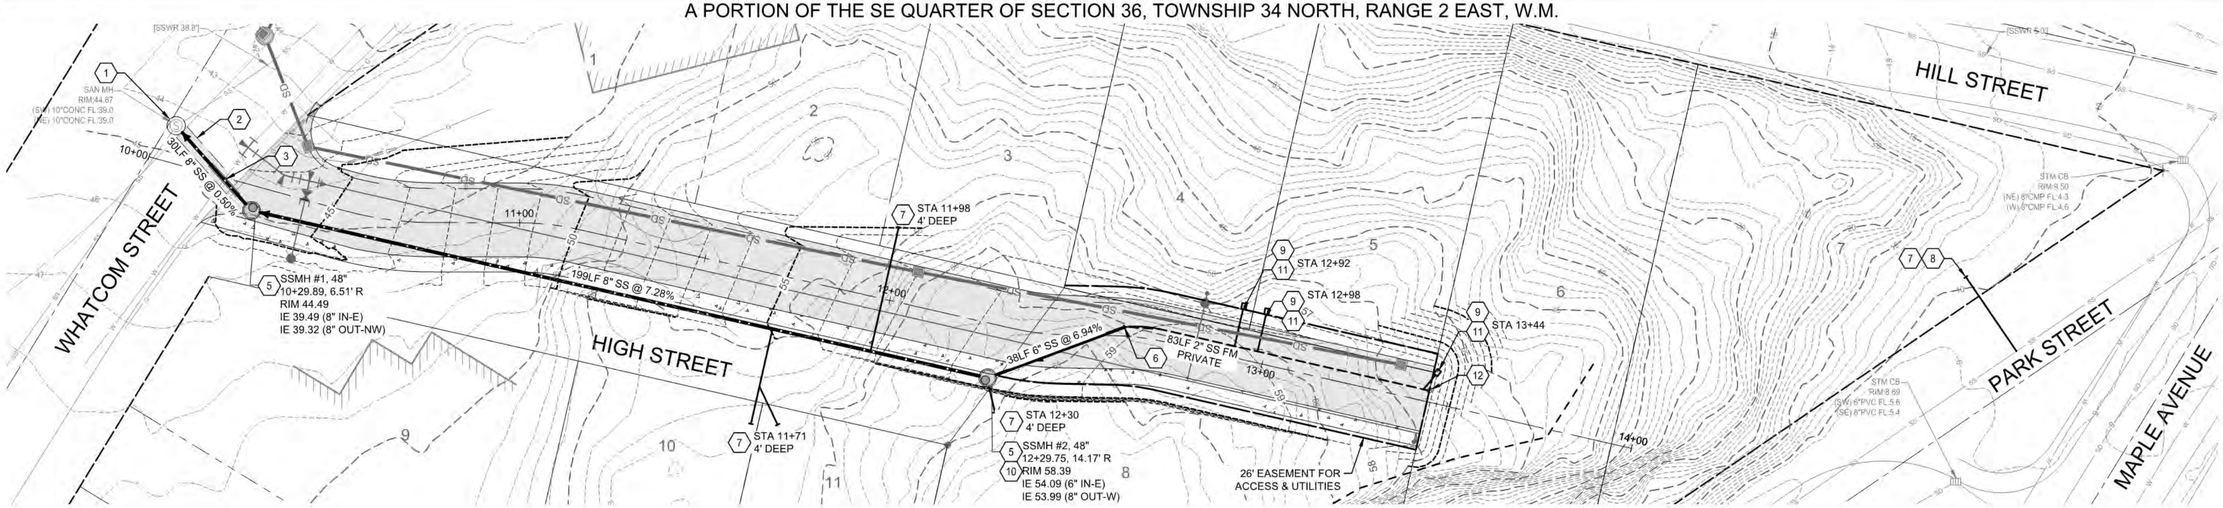

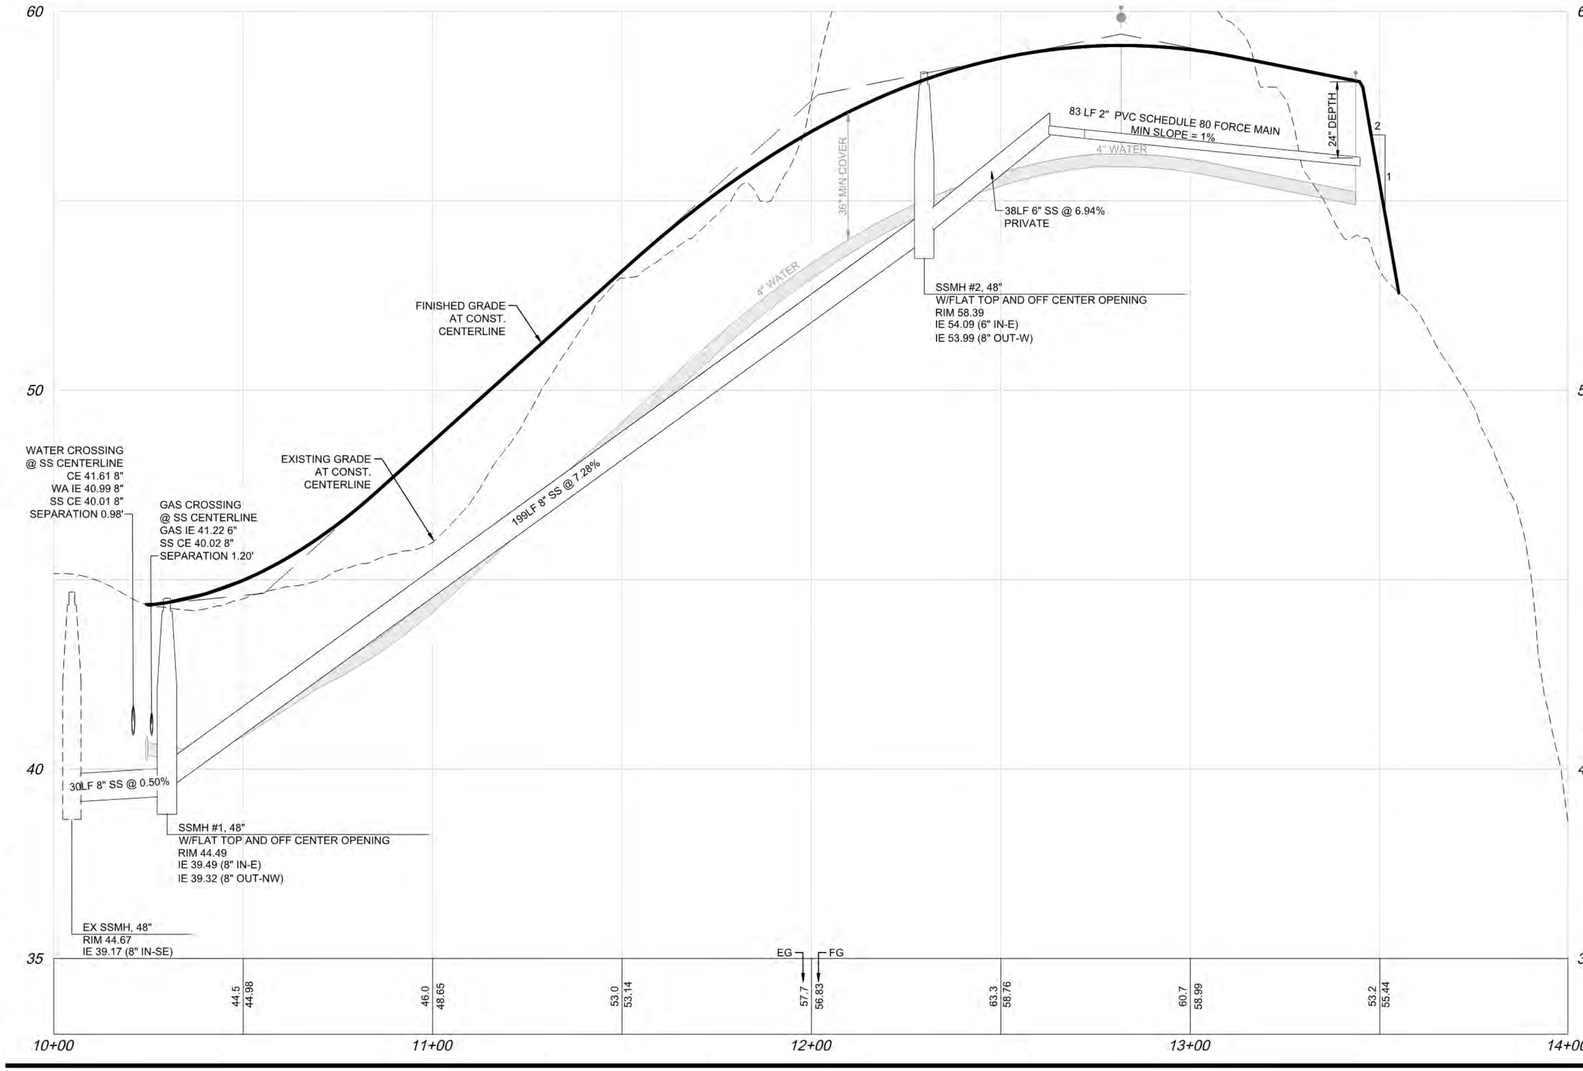

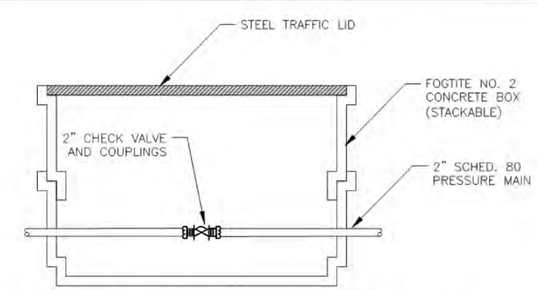

2" CHECK VALVE ASSEMBLY DETAIL

NO SCALE

PROPOSED SANITARY SEWER LEGEND

- SEWER MAIN
- SEWER FORCE MAIN
- SEWER SERVICE
- SEWER MANHOLE
- PIPE FLOW
- SEWER CLEANOUT

CONSTRUCTION NOTES

1. *CORE DRILL EXISTING SEWER MANHOLE AND INSTALL "KOR-N-SEAL" INSERT OR EQUIVALENT.*
2. *SAWCUT EXISTING PAVEMENT AND TRENCH PER LA CONNER STD DETAIL G1. RESTORE PAVEMENT PER LA CONNER STD DETAIL G3.*
3. *SLEEVE SEWER LINE 5-FT EACH SIDE OF EXISTING WATER CROSSING. GROUT ENDS OF SLEEVE. SEE PIPE CASING DETAIL THIS SHEET.*
4. *NOT USED*
5. *INSTALL TYPE IIIA 48" MANHOLE WITH FLAT TOP AND OFF CENTER OPENING PER DETAIL ON SHEET C11.*
6. *INSTALL 6"x2" PVC ADAPTER TO CONNECT 2" PVC FORCE MAIN TO 6" PVC STUB.*
7. *INSTALL 6" SIDE SEWER PER LA CONNER STD DETAIL S6.*
8. *CUT IN SIDE SEWER AT TIME OF HOUSE CONSTRUCTION ON LOT 7. LOCATION TO BE DETERMINED.*
9. *INSTALL 2" BACKWATER VALVE ON PRIVATE SIDE OF SEWER SERVICE.*
10. *FORCE MAIN AND CONNECTION TO MANHOLE IS PRIVATE. MAINTENANCE IS THE RESPONSIBILITY OF THE OWNERS OF LOTS 4-6.*
11. *INSTALL 2" FORCE MAIN CONNECTION WITH CHECK VALVE PER DETAIL ON THIS SHEET.*
12. *INSTALL 8" DUCTILE IRON VALVE BOX AND COVER.*

SCALE

20 0 10 20 40

(FEET)
1 INCH = 20 FT.

N

CALL 2 BUSINESS DAYS BEFORE YOU DIG 1-800-424-5555

APPROVED BY TOWN PUBLIC WORKS DEPT.

BY DATE

DAVID EVANS AND ASSOCIATES INC.
1620 W. Marine View Drive, Suite 200
Everett Washington 98201
Phone: 425.259.4099

SEWER PLAN & PROFILE

SNAPDRAGON HILL, LLC

SNAPDRAGON HILL

TOWN OF LA CONNER WASHINGTON

DESIGNED: AM
DRAWN: AM
CHECKED: JDC
DATE: BY CK

NO.	DATE	REVISION	BY

REVIEWED BY: JDM

JACK N. MOLVER — STATE OF WASHINGTON — 20777 — REGISTERED PROFESSIONAL ENGINEER

6/16/20

STAMP NOT VALID UNLESS SIGNED AND DATED

FIRST SUBMITTAL DATE: 06/15/2020
SCALE: HORIZ.: — VERT.: —

PROJECT NO.
HBRMSNAP0001

SHEET NO.
C11
OF 12

Plot Date: 6/15/2020 1:01 PM
Save Date: 6/15/2020 10:41 AM
By: Chris Dietz
By: Apse File: P:\H\HBRMSNAP0001\0400CAD\SHEETS\sc-IM-009-HBRMSNAP0001.dwg

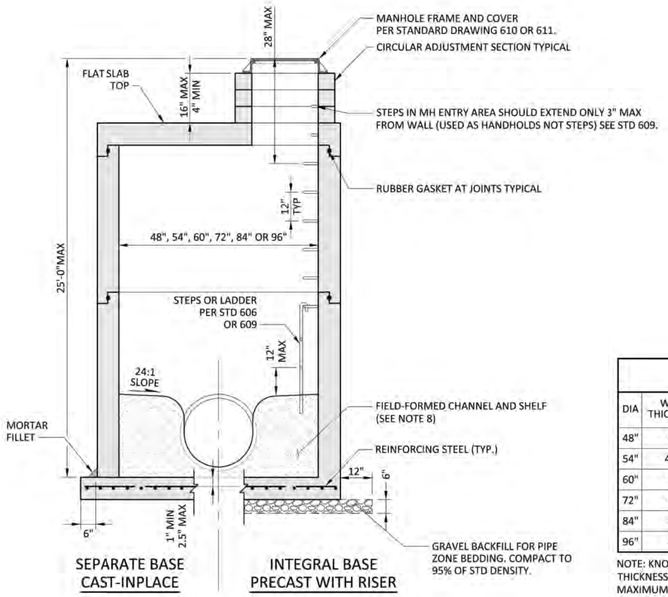

NOTES

1. MANHOLES TO BE CONSTRUCTED IN ACCORDANCE WITH AASHTO M-199 (ASTM C 478) UNLESS OTHERWISE SHOWN ON PLANS OR NOTED IN STANDARD SPECIFICATIONS.
2. ALL RREINFORCED CAST IN PLACE CONCRETE SHALL BE CLASS 4000. NON-REINFORCED CONCRETE IN CHANNEL AND SHELF SHALL BE 7 SACK MIX SAND AND CEMENT GROUT. ALL PRECAST CONCRETE SHALL BE CLASS 4000.
3. PRECAST BASES SHALL BE FURNISHED WITH CUTOUTS FOR KNOCKOUTS. KNOCKOUTS SHALL HAVE A WALL THICKNESS OR 2" MINIMUM.
4. ALL BASE REINFORCING STEEL SHALL HAVE A MINIMUM YIELD STRENGTH OF 60,000 PSI AND BE PLACED IN THE UPPER HALF OF THE BASE WITH 1" MINIMUM CLEARANCE.
5. KNOCKOUT OR CUTOUT HOLE SIZE IS EQUAL TO PIPE OUTER DIAMETER PLUS MANHOLE WALL THICKNESS.
6. MANHOLE DIA. DEPENDS ON: SIZE, LOCATION AND NUMBER OF PENETRATIONS FOR PIPES. MANHOLE DESIGN AND SIZE SHALL BE APPROVED AND WARRANTED BY THE MANHOLE SUPPLIER.
7. FOR HEIGHTS OVER 25' MANHOLE BASE SLAB DESIGN SHALL BE DESIGNED BY A STRUCTURAL ENGINEER.
8. CONCRETE CHANNEL AND SHELF SHALL BE FIELD-FORMED EXCEPT WHERE APPROVED IN ADVANCE BY CITY.

MANHOLE DIMENSIONS TABLE

DIA	WALL THICKNESS	BASE THICKNESS	MAXIMUM KNOCK OUT SIZE	MINIMUM DISTANCE BWT KNOCKOUTS	BASE REINFORCING STEEL IN²/FT IN EACH DIRECTION	
					SEPARATE BASE	INTEGRAL BASE
48"	4"	6"	36"	8"	0.23	0.15
54"	4.5"	8"	42"	8"	0.19	0.19
60"	5"	8"	48"	8"	0.25	0.25
72"	6"	8"	60"	12"	0.35	0.24
84"	8"	12"	72"	12"	0.39	0.29
96"	8"	12"	84"	12"	0.39	0.29

NOTE: KNOCKOUTS SHALL HAVE A WALL THICKNESS OF 2" MINIMUM TO 2.5" MAXIMUM.

WSDOT STD PLAN B-15.60.00, MANHOLE TYPE 3 ACCEPTABLE SUBSTITUTE

TYPE 3 SANITARY SEWER MANHOLE

NOT TO SCALE

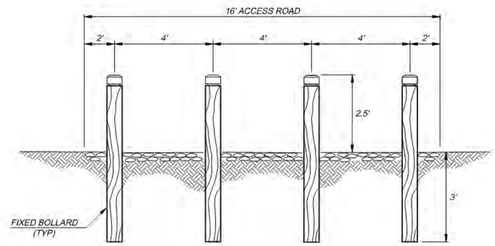

BOLLARD BARRIER DETAIL

NOT TO SCALE

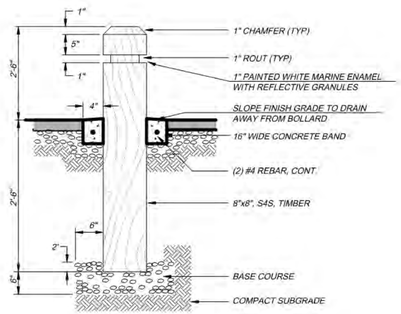

TYPICAL FIXED BOLLARD DETAIL

NOT TO SCALE

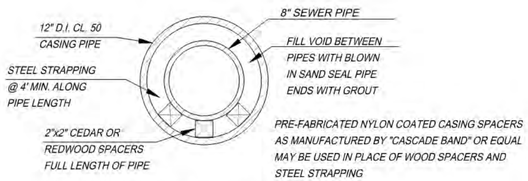

PIPE CASING DETAIL

NOT TO SCALE

CALL 2 BUSINESS DAYS BEFORE YOU DIG 1-800-424-5555

APPROVED BY TOWN PUBLIC WORKS DEPT.

BY DATE

DAVID EVANS AND ASSOCIATES INC.
1620 W. Marine View Drive, Suite 200
Everett Washington 98201
Phone: 425.259.4099

DETAILS

SNAPDRAGON HILL, LLC

SNAPDRAGON HILL

TOWN OF LA CONNER WASHINGTON

DATE: BY CK CADD: JDC

REVIEWED BY: JMM NO. DATE REVISION DESIGNED: JMM

JACK N. MOLVER STATE OF WASHINGTON 20777 REGISTERED PROFESSIONAL ENGINEER

6/16/20

STAMP NOT VALID UNLESS SIGNED AND DATED

FIRST SUBMITTAL DATE: 06/15/2020
SCALE: HORIZ.: — VERT.: —

PROJECT NO.
HBRMSNAP0001

SHEET NO:
C12
OF 12

Plot Date: 6/15/2020 4:02 PM
Save Date: 6/15/2020 10:41 AM
By: Chris Dietz
By: Apple
File: P:\HBRMSNAP0001\0400CAD\SHEETS\ec-IM-011-HBRMSNAP0001.dwg